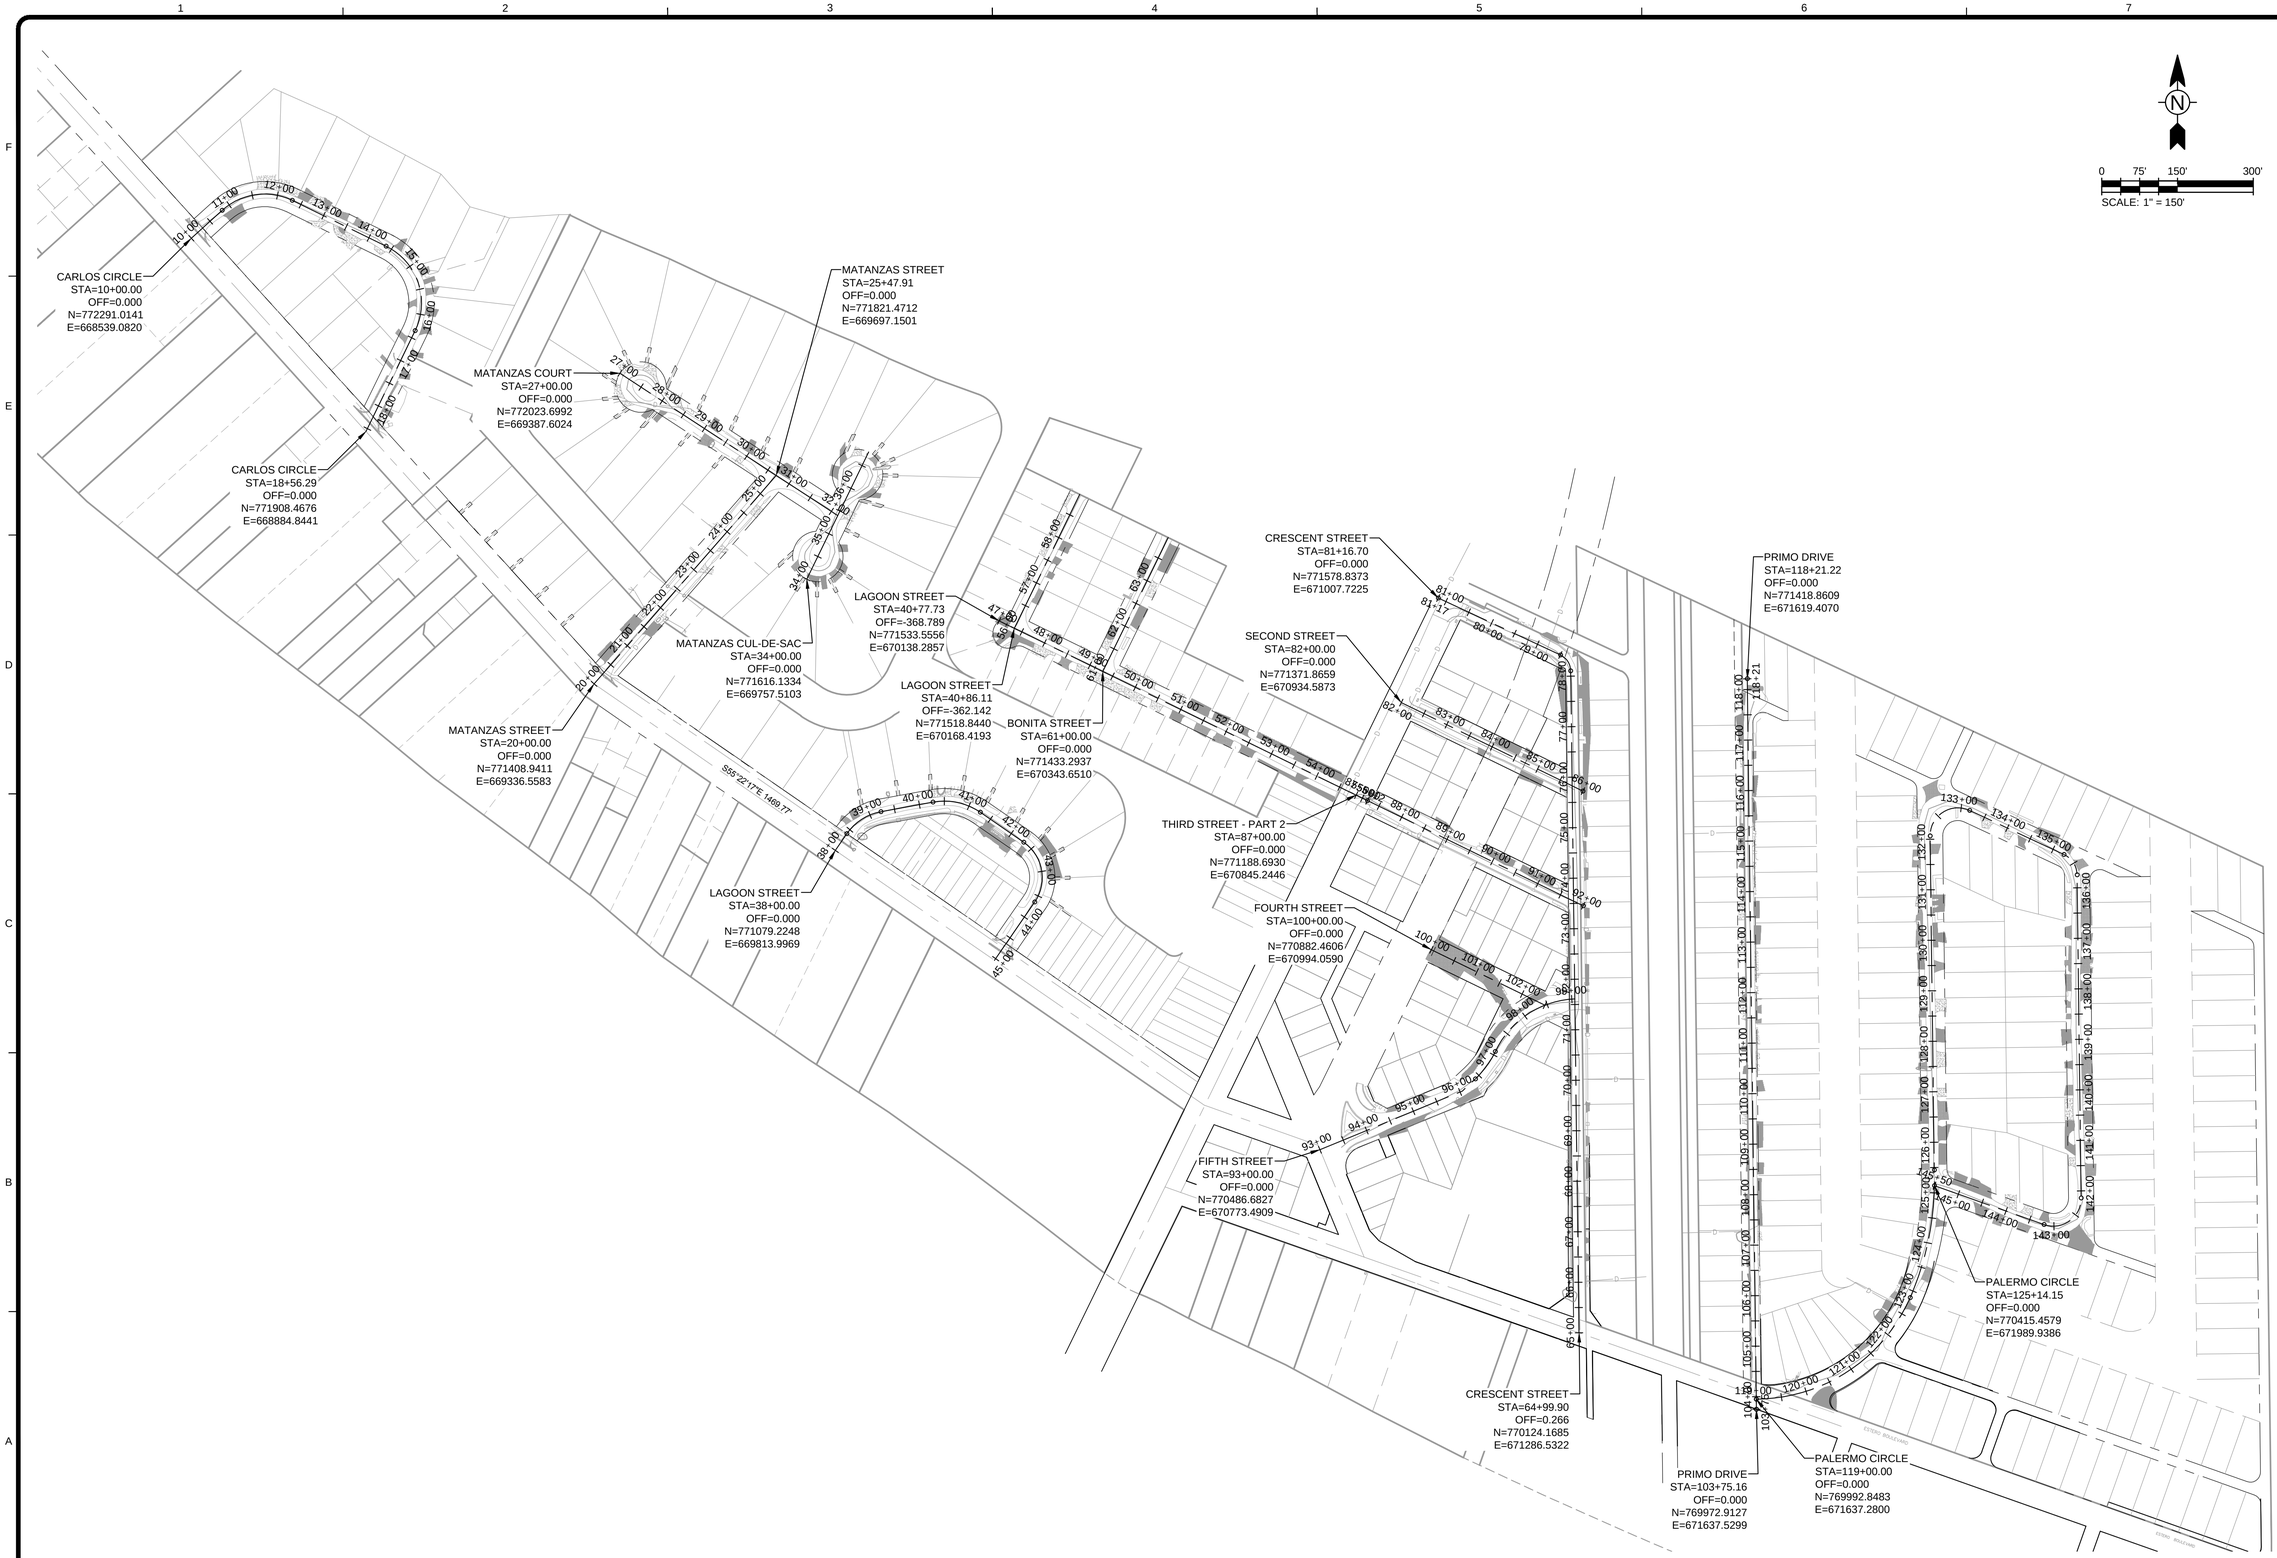

TETRA TECH
www.tetratech.com
10600 CHEVROLET WAY, SUITE 300
ESTERO, FL 33928
PHONE: (239) 390-1467 FAX: (407) 839-3790

Brett T. Messner, P.E.
P.E. No. 77029, FL
Tetra Tech Inc.
201 E Pine Street, Suite 1000
Orlando, FL 32801
Engineering Business No. 2429

DATE

MARK	DATE	DESCRIPTION	BY

TOWN OF FORT MYERS BEACH
NORTH ESTERO BLVD. SIDE STREETS
PH II WM AND STORM IMPROVEMENTS
OVERALL KEY PLAN

Project No.:	200-74765-16002
Designed By:	TAV
Drawn By:	HCR
Checked By:	BTM

C-101
Sheet

Bar Measures 1 inch

Copyright: Tetra Tech

5/18/2016 3:25:00 PM - P:\IER\74765\200-74765-16002\CAD\SHEETFILES\C-101.DWG - REYES, HECTOR

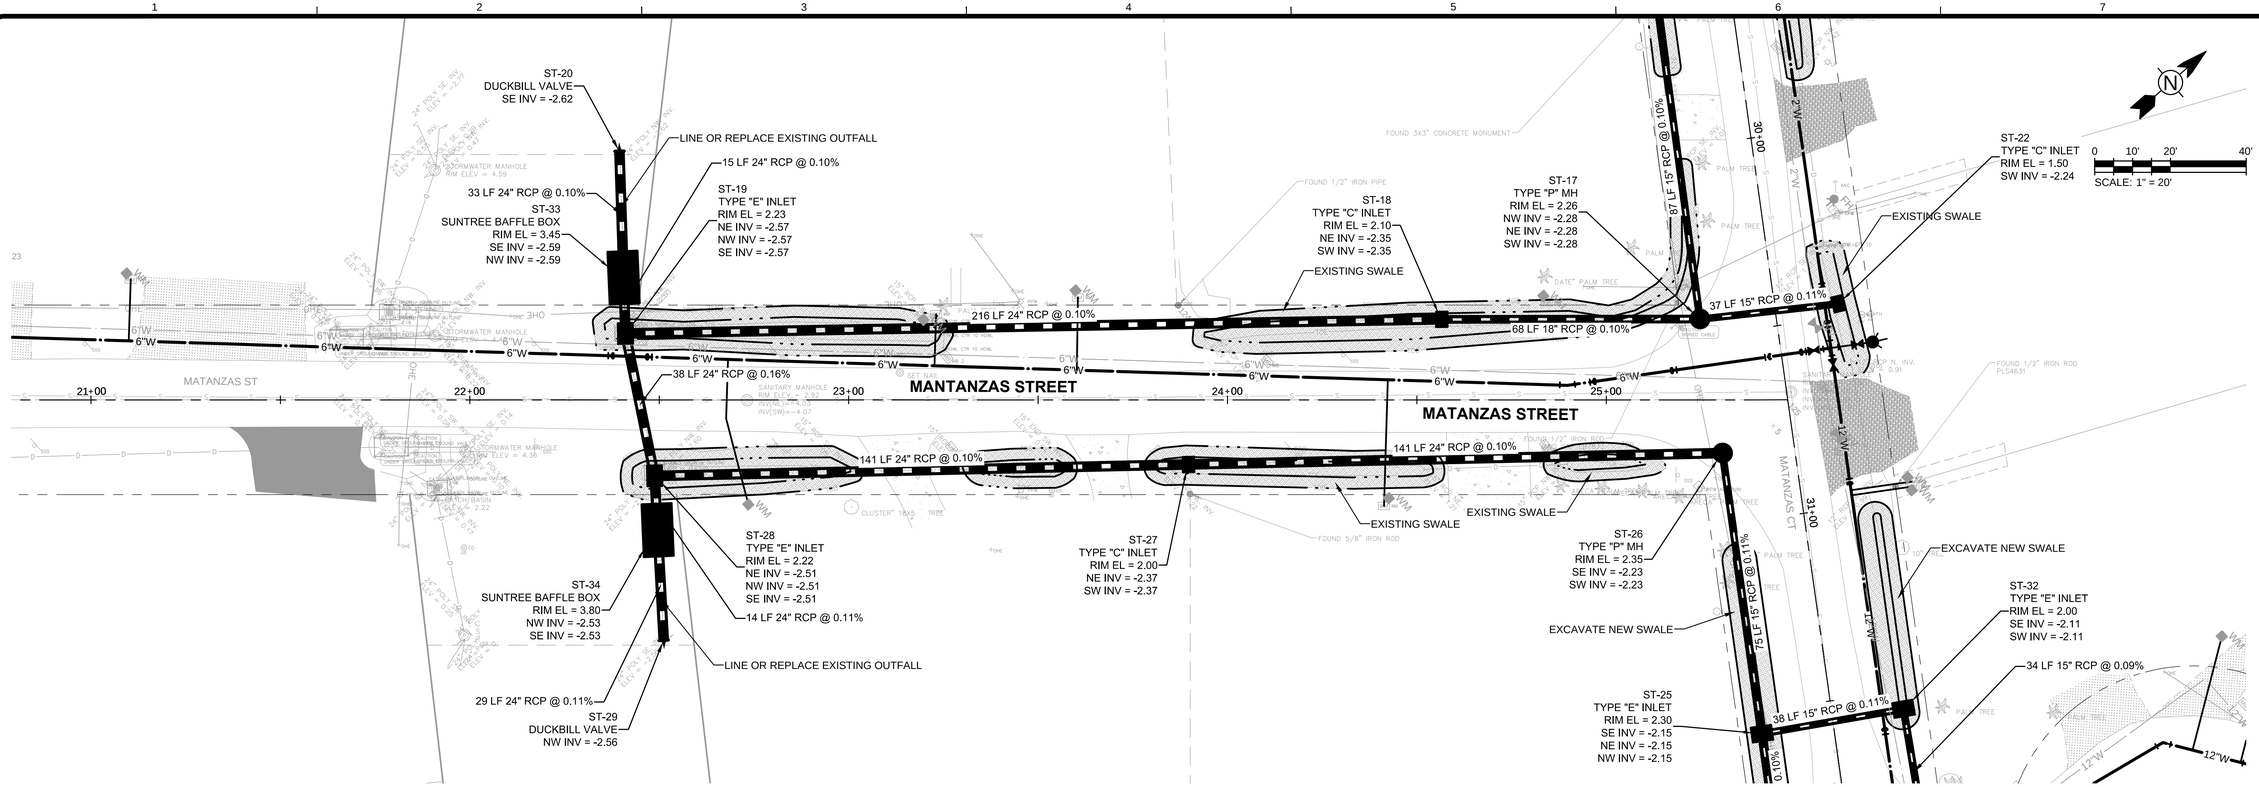

HORIZ: 1" = 20'
VERT: 1" = 2'

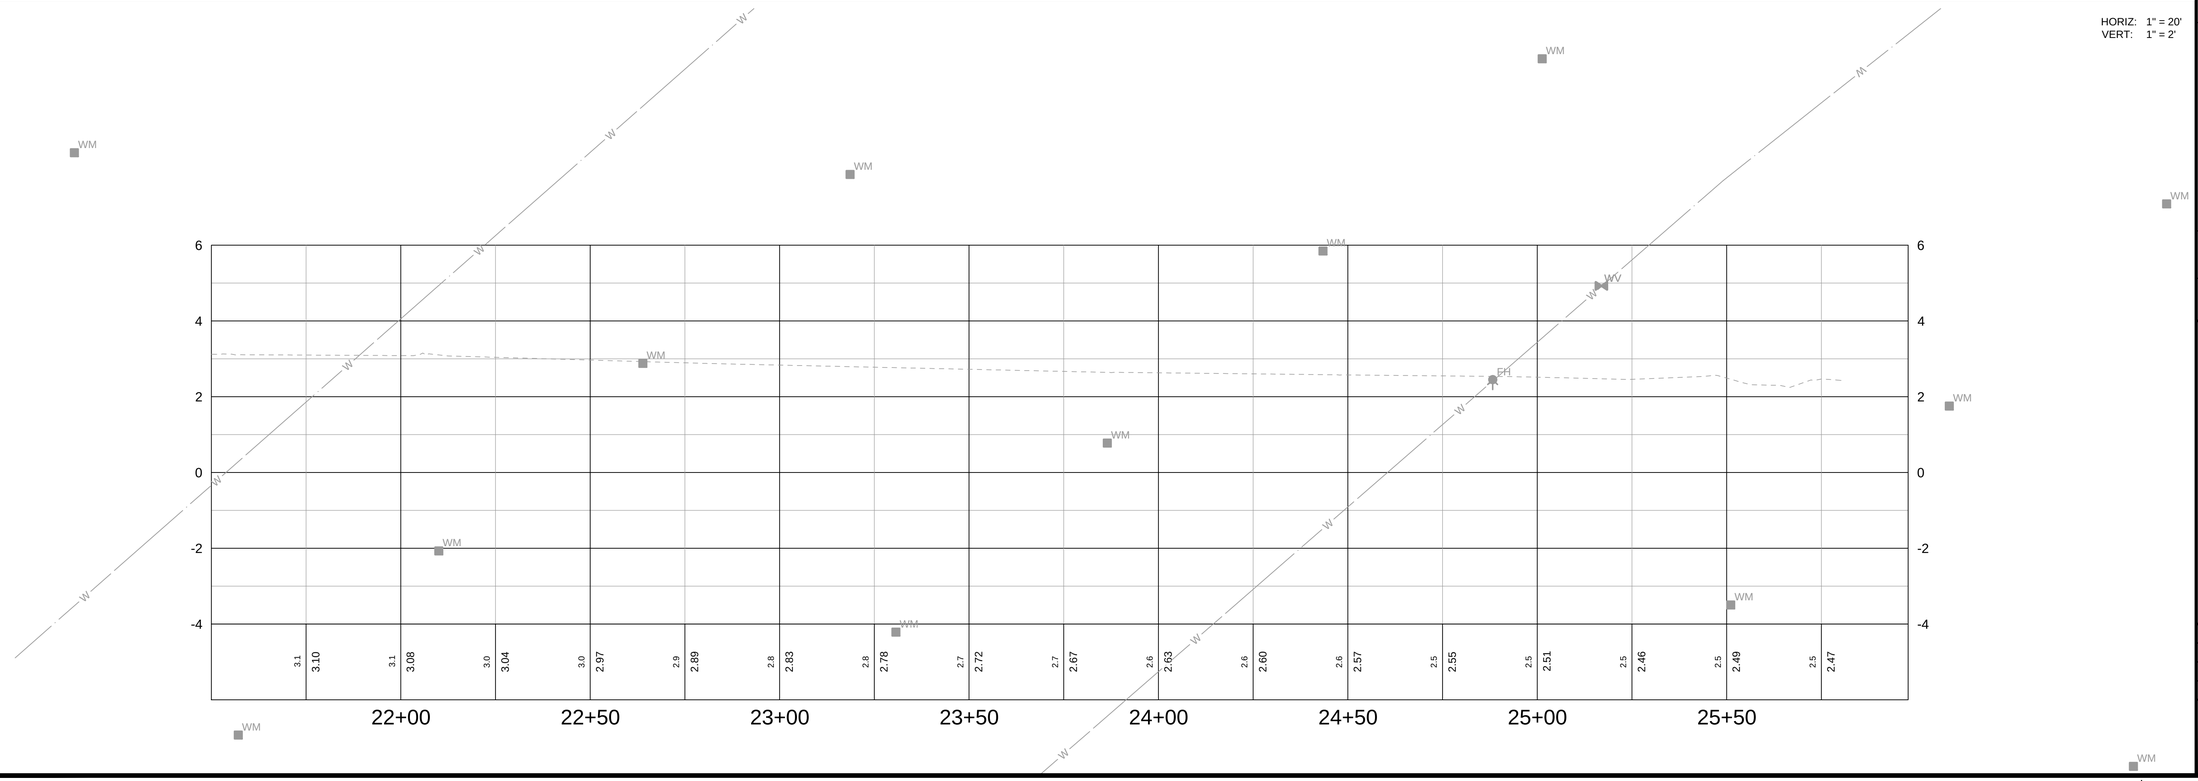

TETRA TECH
www.tetratech.com
10600 CHEVROLET WAY, SUITE 300
ESTERO, FL 33928
PHONE: (239) 390-1467 FAX: (407) 839-3790

Brett T. Messner, P.E.
P.E. No. 77029, FL
Tetra Tech Inc.
201 E Pine Street, Suite 1000
Orlando, FL 32801
Engineering Business No. 2429

DATE

MARK	DATE	DESCRIPTION	BY

TOWN OF FORT MYERS BEACH
NORTH ESTERO BLVD. SIDE STREETS
PH II WM AND STORM IMPROVEMENTS

MATANZAS STREET PLAN AND PROFILE

Project No.:	200-74765-16002
Designed By:	TAV
Drawn By:	HCR
Checked By:	BTM

C-104
Sheet

Bar Measures 1 inch

Copyright: Tetra Tech

C-102.dwg
3/19/2007
5/18/2016 3:26:30 PM - P:\IER\74765200-74765-16002\CAD\SHEET\FILES\C-102.DWG - REYES, HECTOR

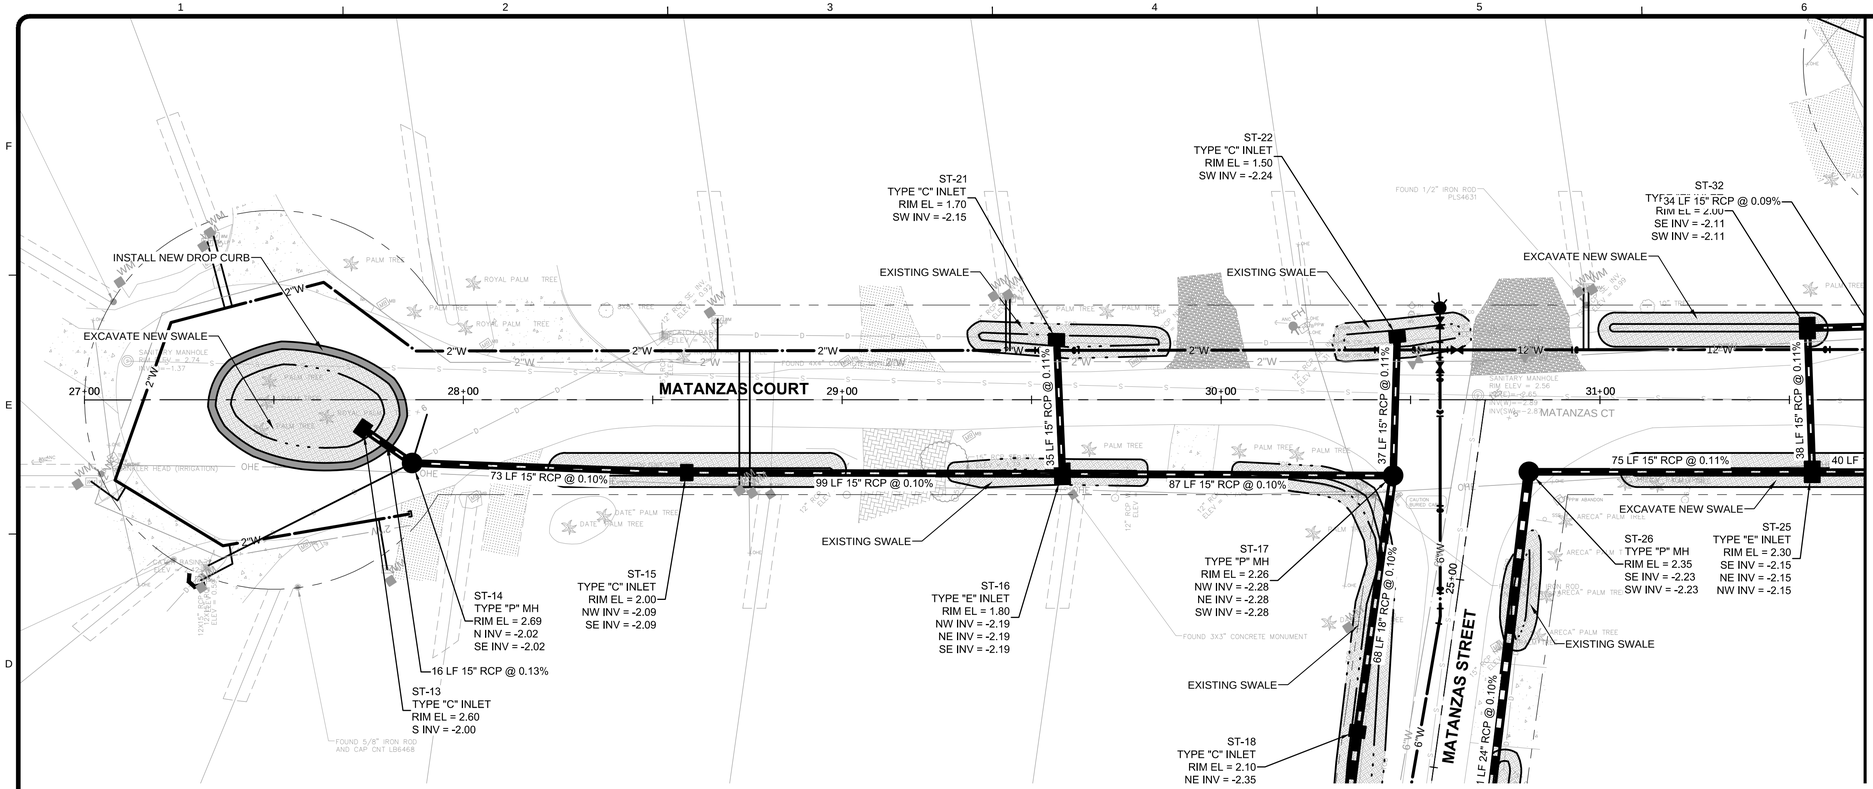

HORIZ: 1" = 20'
VERT: 1" = 2'

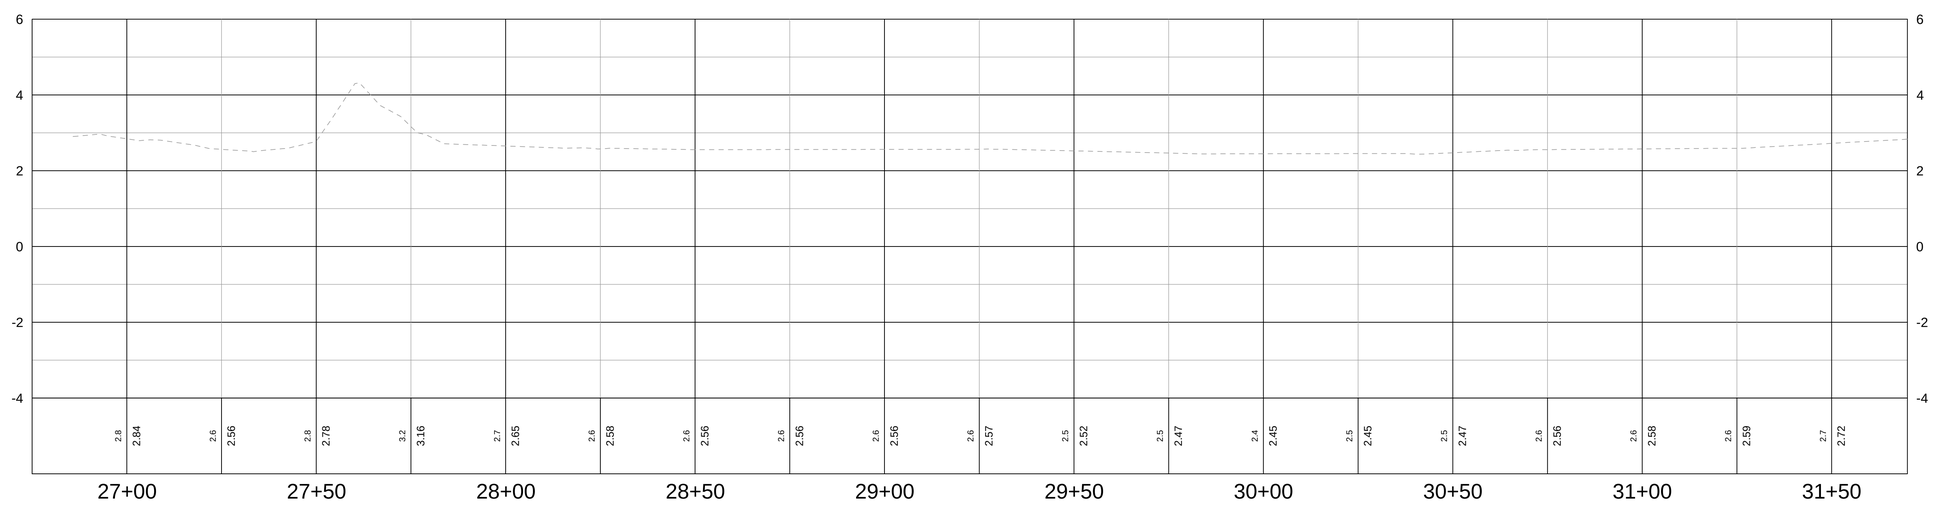

TETRA TECH
www.tetratech.com
10600 CHEVROLET WAY, SUITE 300
ESTERO, FL 33928
PHONE: (239) 390-1467 FAX: (407) 839-3790

Brett T. Messner, P.E.
P.E. No. 77029, FL
Tetra Tech Inc.
201 E Pine Street, Suite 1000
Orlando, FL 32801
Engineering Business No. 2429

DATE

MARK	DATE	DESCRIPTION	BY

TOWN OF FORT MYERS BEACH
NORTH ESTERO BLVD. SIDE STREETS
PH II WM AND STORM IMPROVEMENTS

MATANZAS COURT PLAN AND PROFILE

Project No.:	200-74765-16002
Designed By:	TAV
Drawn By:	HCR
Checked By:	BTM

C-106
Sheet

Copyright: Tetra Tech

Bar Measures 1 inch

C-102.dwg
3/19/2007
5/18/2016 3:27:02 PM - P:\IER\74765200-74765-16002\CAD\SHEETFILES\C-102.DWG - REYES, HECTOR

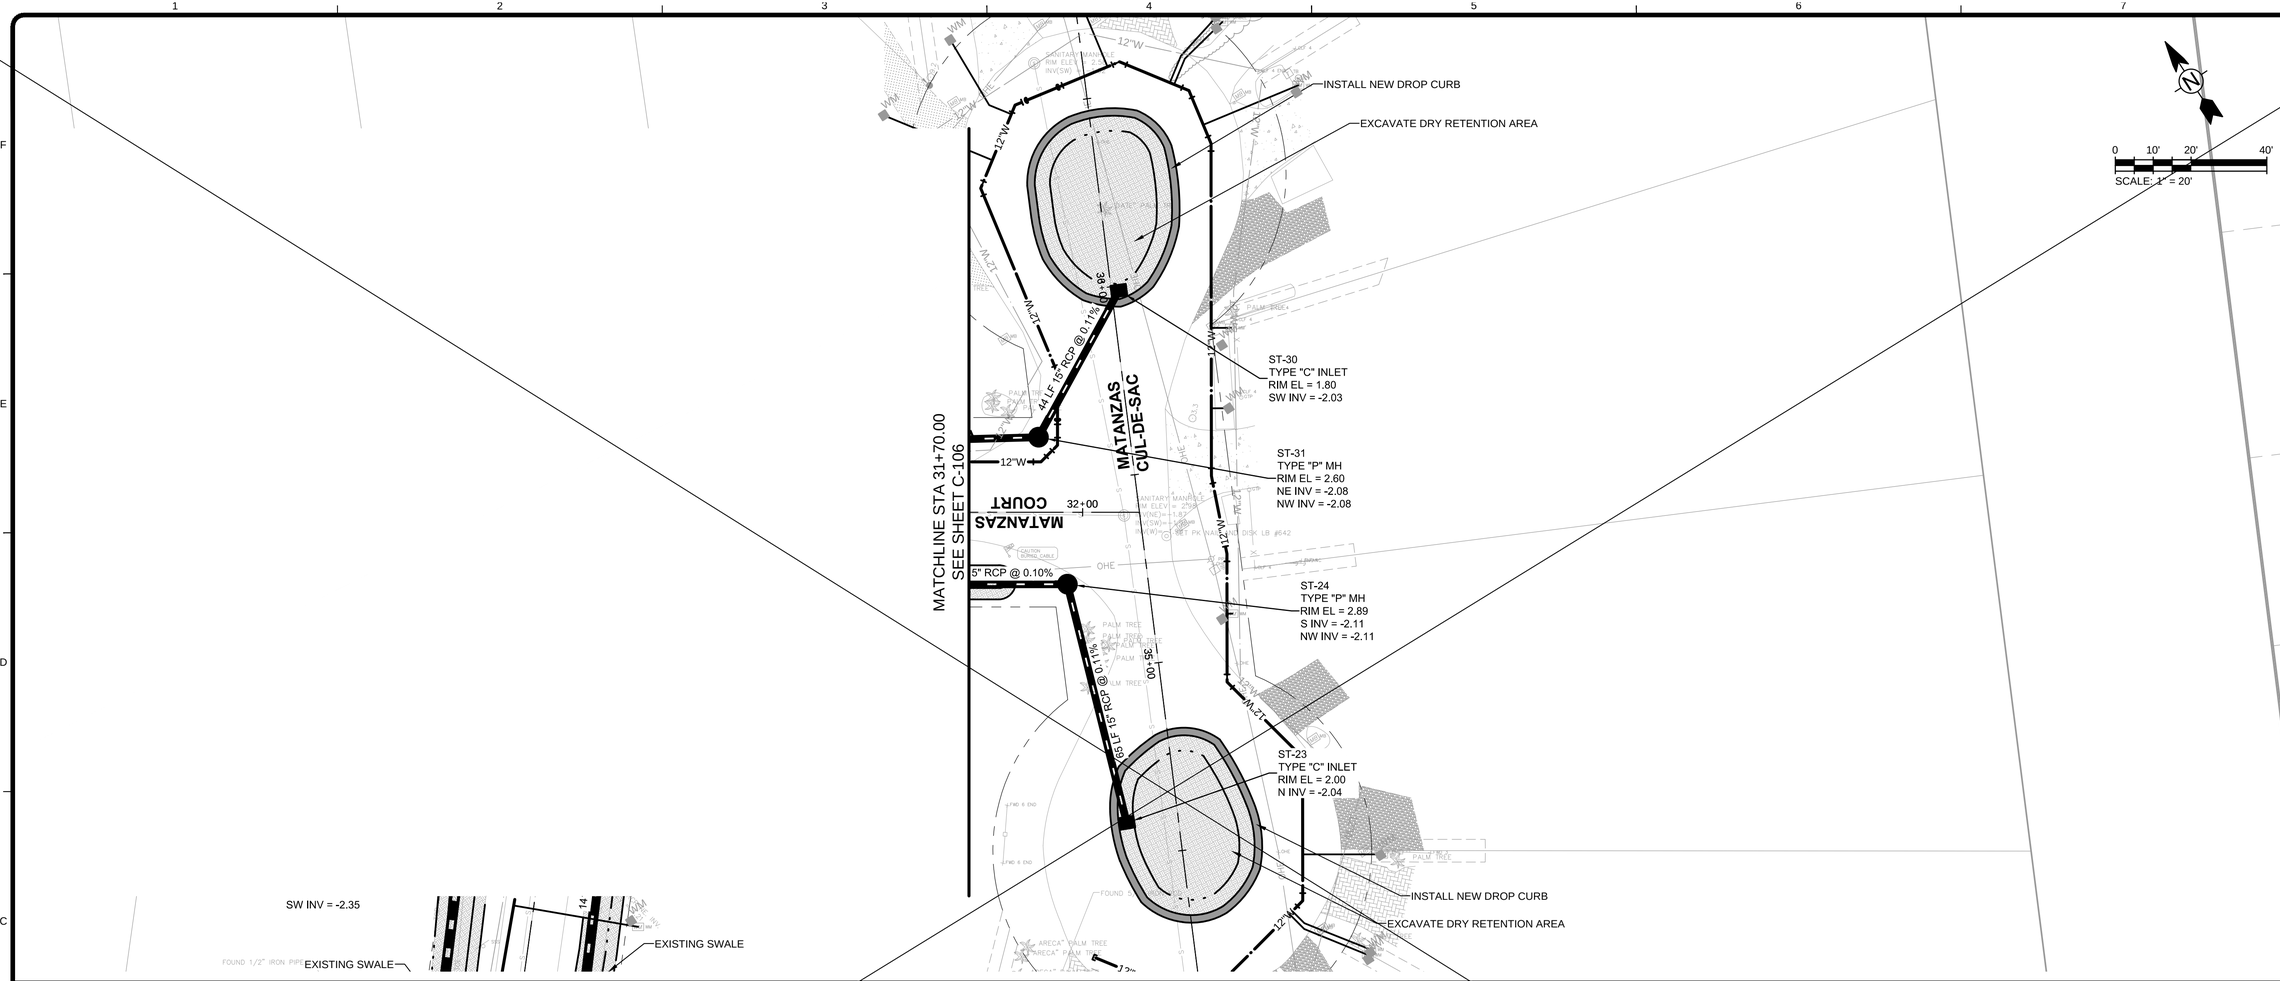

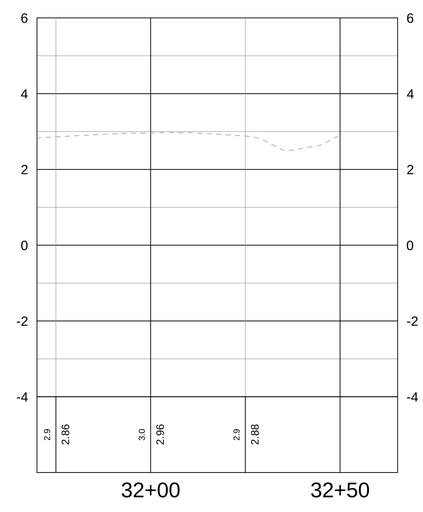

HORIZ: 1" = 20'
VERT: 1" = 2'

TETRA TECH

Brett T. Messner, P.E.
P.E. No. 77029, FL
Tetra Tech Inc.
201 E Pine Street, Suite 1000
Orlando, FL 32801
Engineering Business No. 2429

MARK	DATE	DESCRIPTION	BY

TOWN OF FORT MYERS BEACH
NORTH ESTERO BLVD. SIDE STREETS
PH II WM AND STORM IMPROVEMENTS
MATANZAS COURT

Project No.: 200-
Designed By:
Drawn By:
Checked By:

C-1

Sheet

Bar Measu

C-102.dwg
3/19/2007
5/18/2011 3:27:34 PM - P:\IER\74765\200-74765-16002\CAD\SHEETFILES\C-102.DWG - REYES, HECTOR

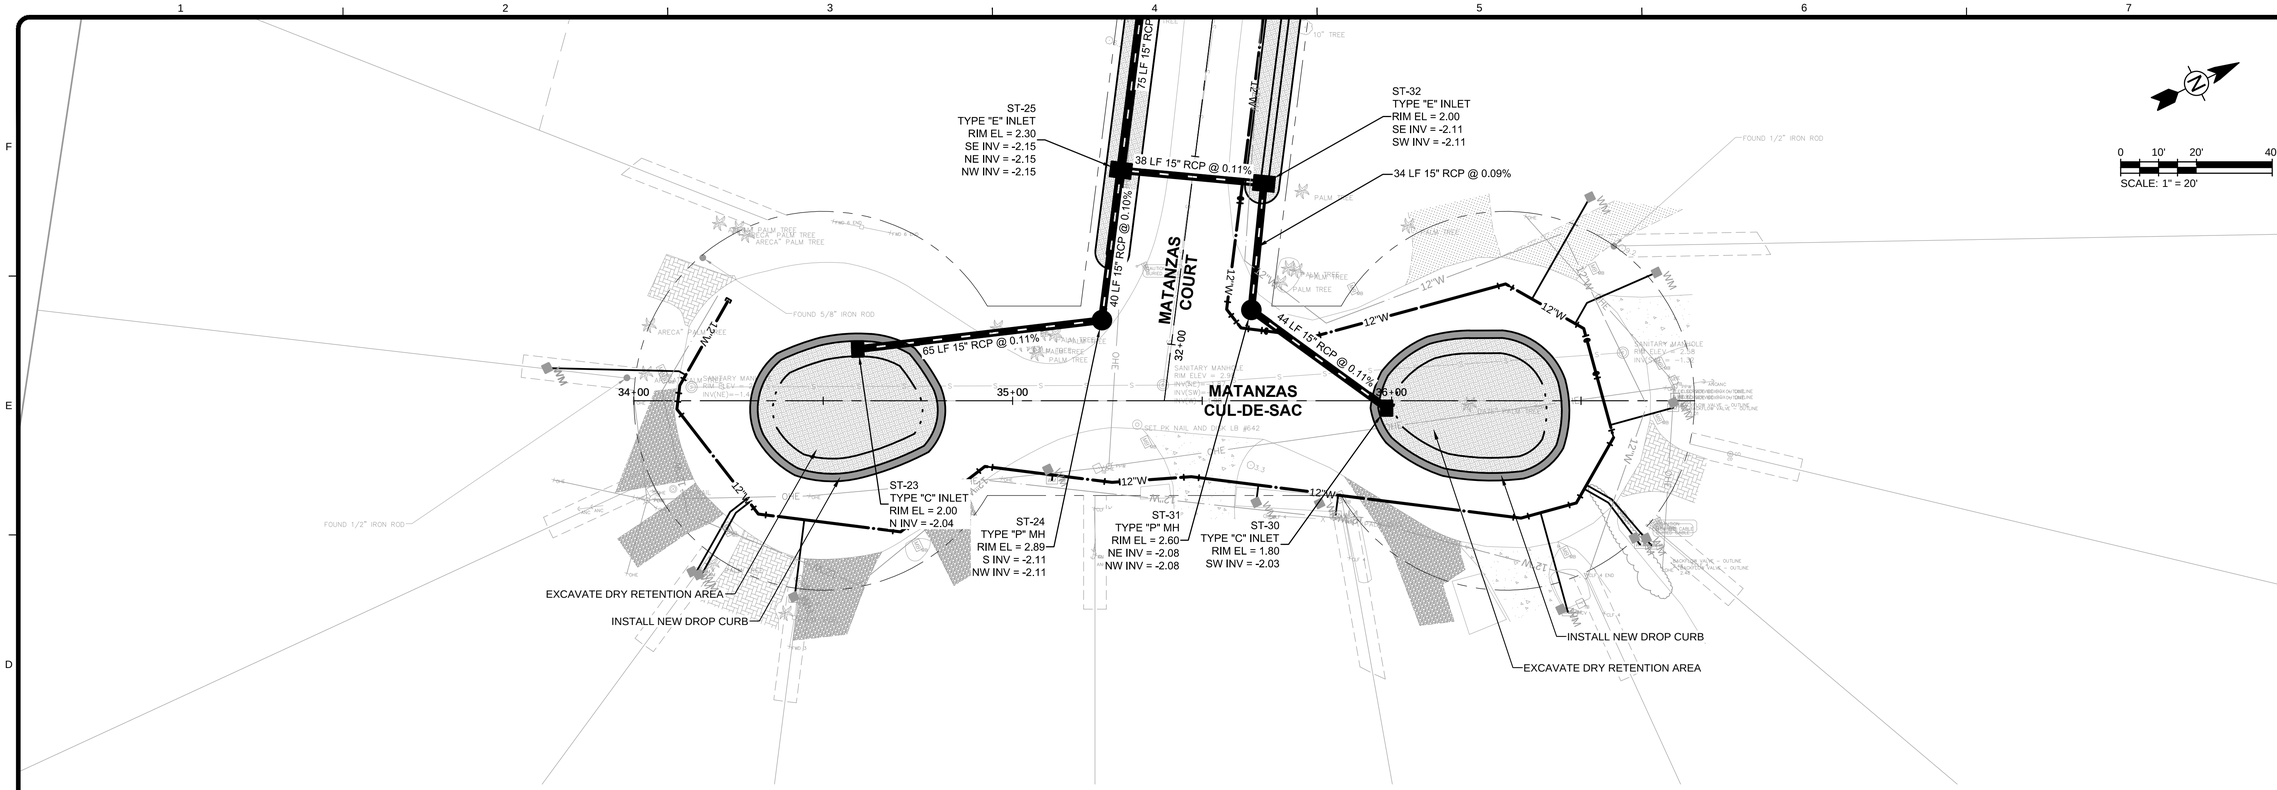

HORIZ: 1" = 20'
VERT: 1" = 2'

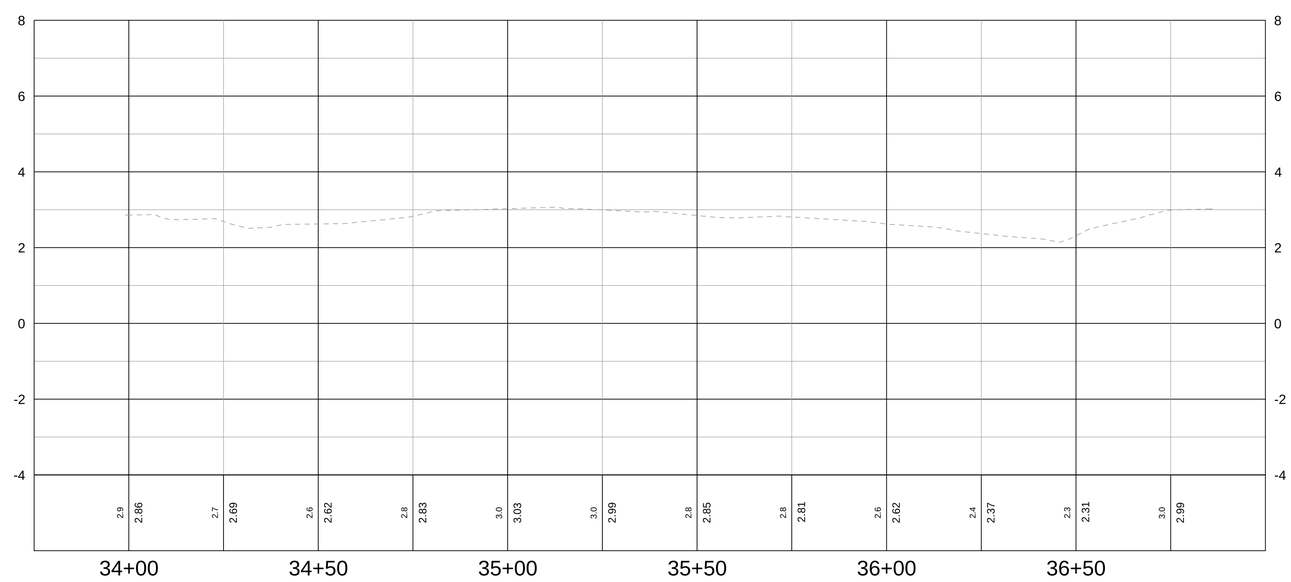

TETRA TECH
www.tetratech.com
10600 CHEVROLET WAY, SUITE 300
ESTERO, FL 33928
PHONE: (239) 390-1467 FAX: (407) 839-3790

Brett T. Messner, P.E.
P.E. No. 77029, FL
Tetra Tech Inc.
201 E Pine Street, Suite 1000
Orlando, FL 32801
Engineering Business No. 2429

DATE

MARK	DATE	DESCRIPTION	BY

TOWN OF FORT MYERS BEACH
NORTH ESTERO BLVD. SIDE STREETS
PH II WM AND STORM IMPROVEMENTS

MATANZAS CUL-DE-SAC PLAN AND PROFILE

Project No.:	200-74765-16002
Designed By:	TAV
Drawn By:	HCR
Checked By:	BTM

C-108
Sheet

Copyright: Tetra Tech

Bar Measures 1 inch

C-102.dwg
3/19/2007
5/18/2016 3:28:08 PM - P:\IER\74765\200-74765-16002\CAD\SHEETFILES\C-102.DWG - REYES, HECTOR

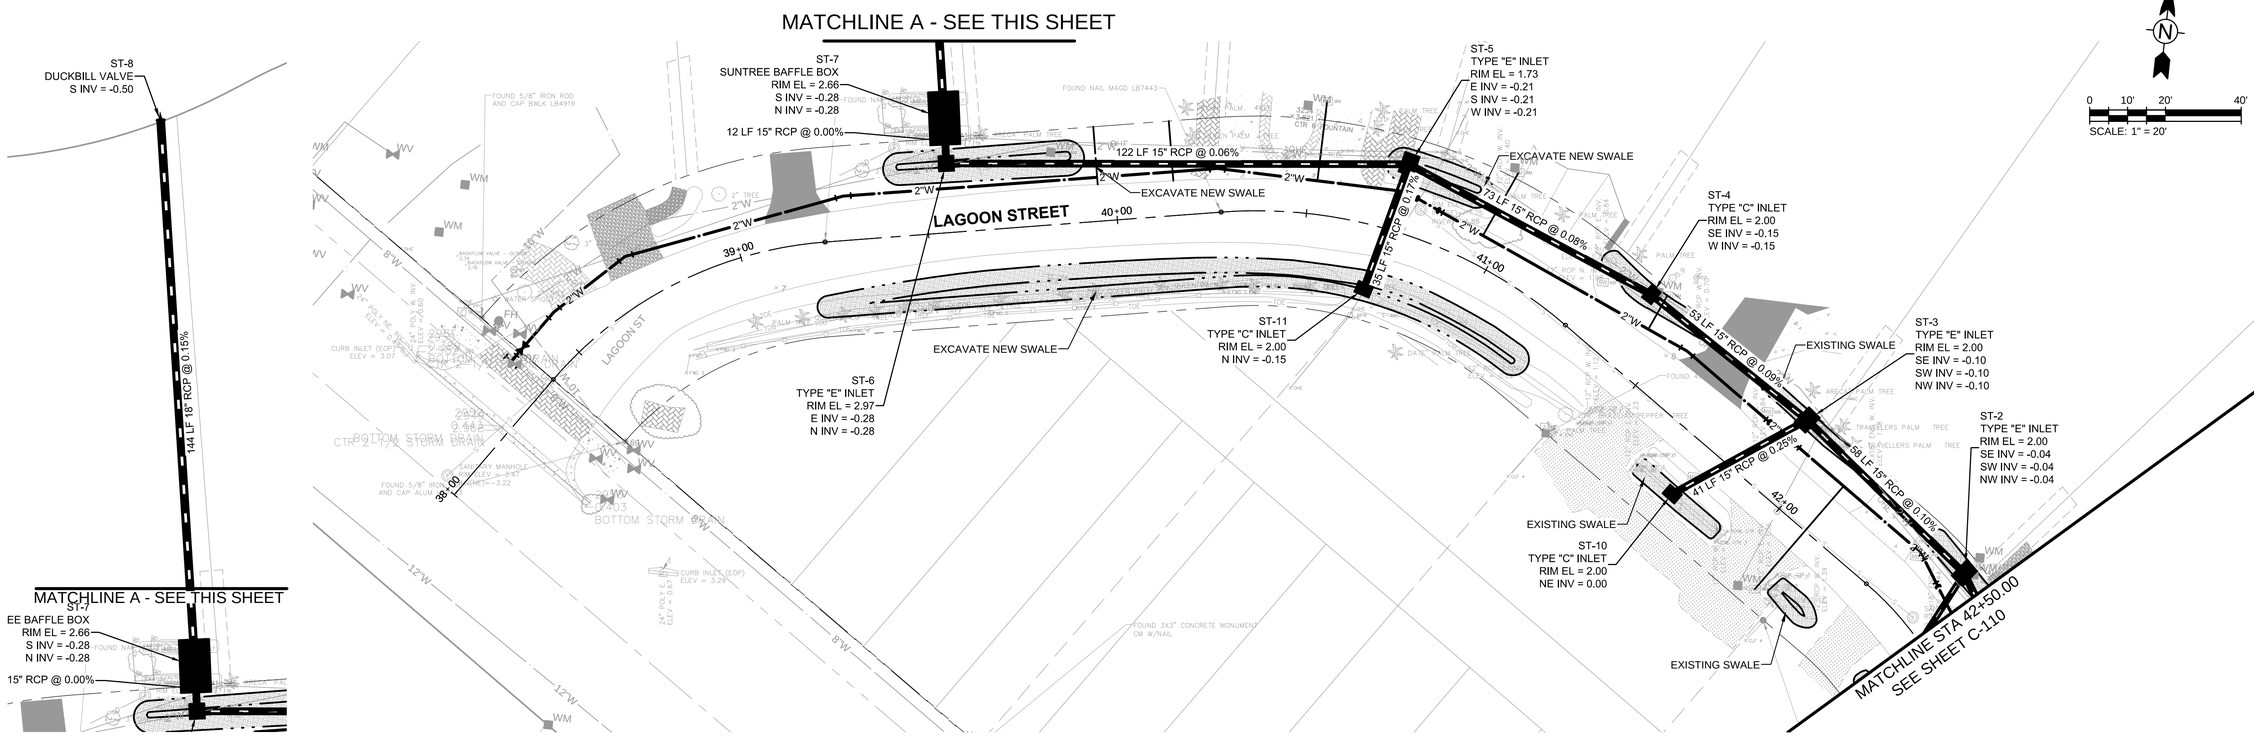

HORIZ: 1" = 20'
VERT: 1" = 2'

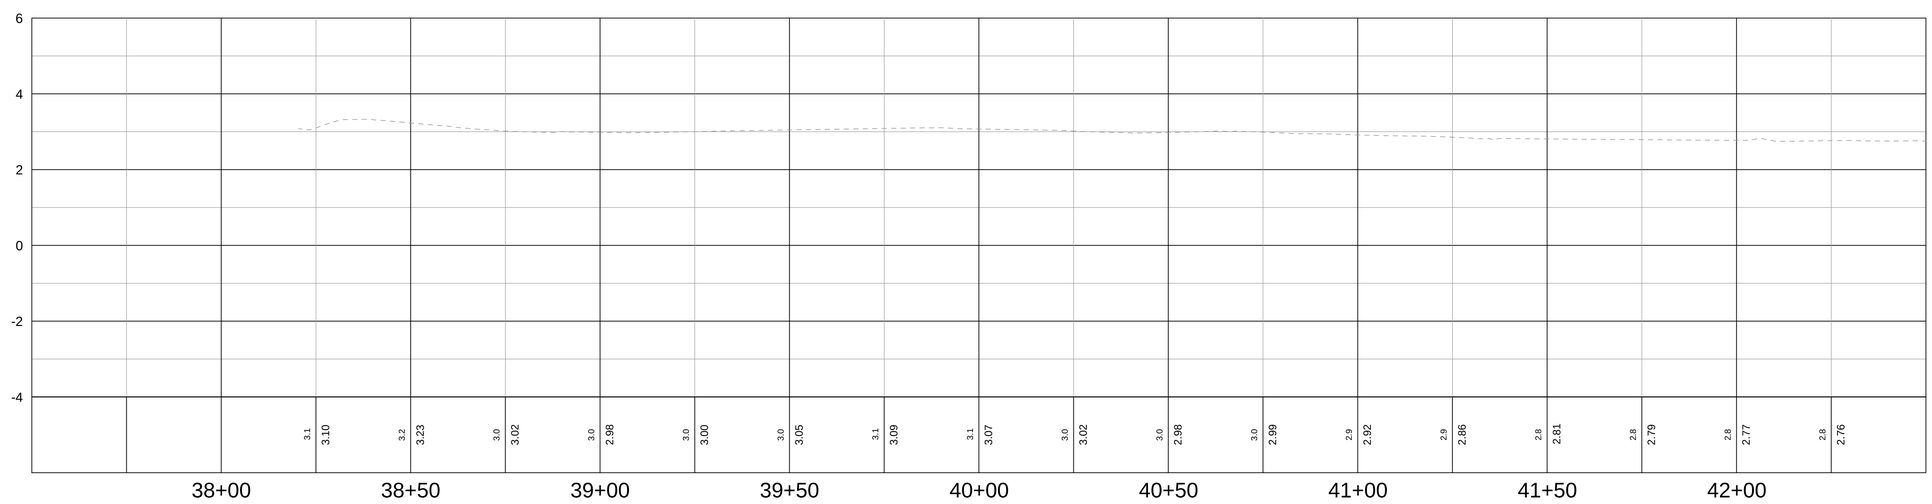

TETRA TECH
www.tetratech.com
10600 CHEVROLET WAY, SUITE 300
ESTERO, FL 33928
PHONE: (239) 390-1467 FAX: (407) 839-3790

Brett T. Messner, P.E.
P.E. No. 77029, FL
Tetra Tech Inc.
201 E Pine Street, Suite 1000
Orlando, FL 32801
Engineering Business No. 2429

DATE

MARK	DATE	DESCRIPTION	BY

TOWN OF FORT MYERS BEACH
NORTH ESTERO BLVD. SIDE STREETS
PH II WM AND STORM IMPROVEMENTS

LAGOON STREET PLAN AND PROFILE

Project No.:	200-74765-16002
Designed By:	TAV
Drawn By:	HCR
Checked By:	BTM

C-109
Sheet

Copyright: Tetra Tech

Bar Measures 1 inch

C-102.dwg
3/19/2007
5/18/2016 3:28:58 PM - P:\IER\74765200-74765-16002\CAD\SHEETFILES\C-102.DWG - REYES, HECTOR

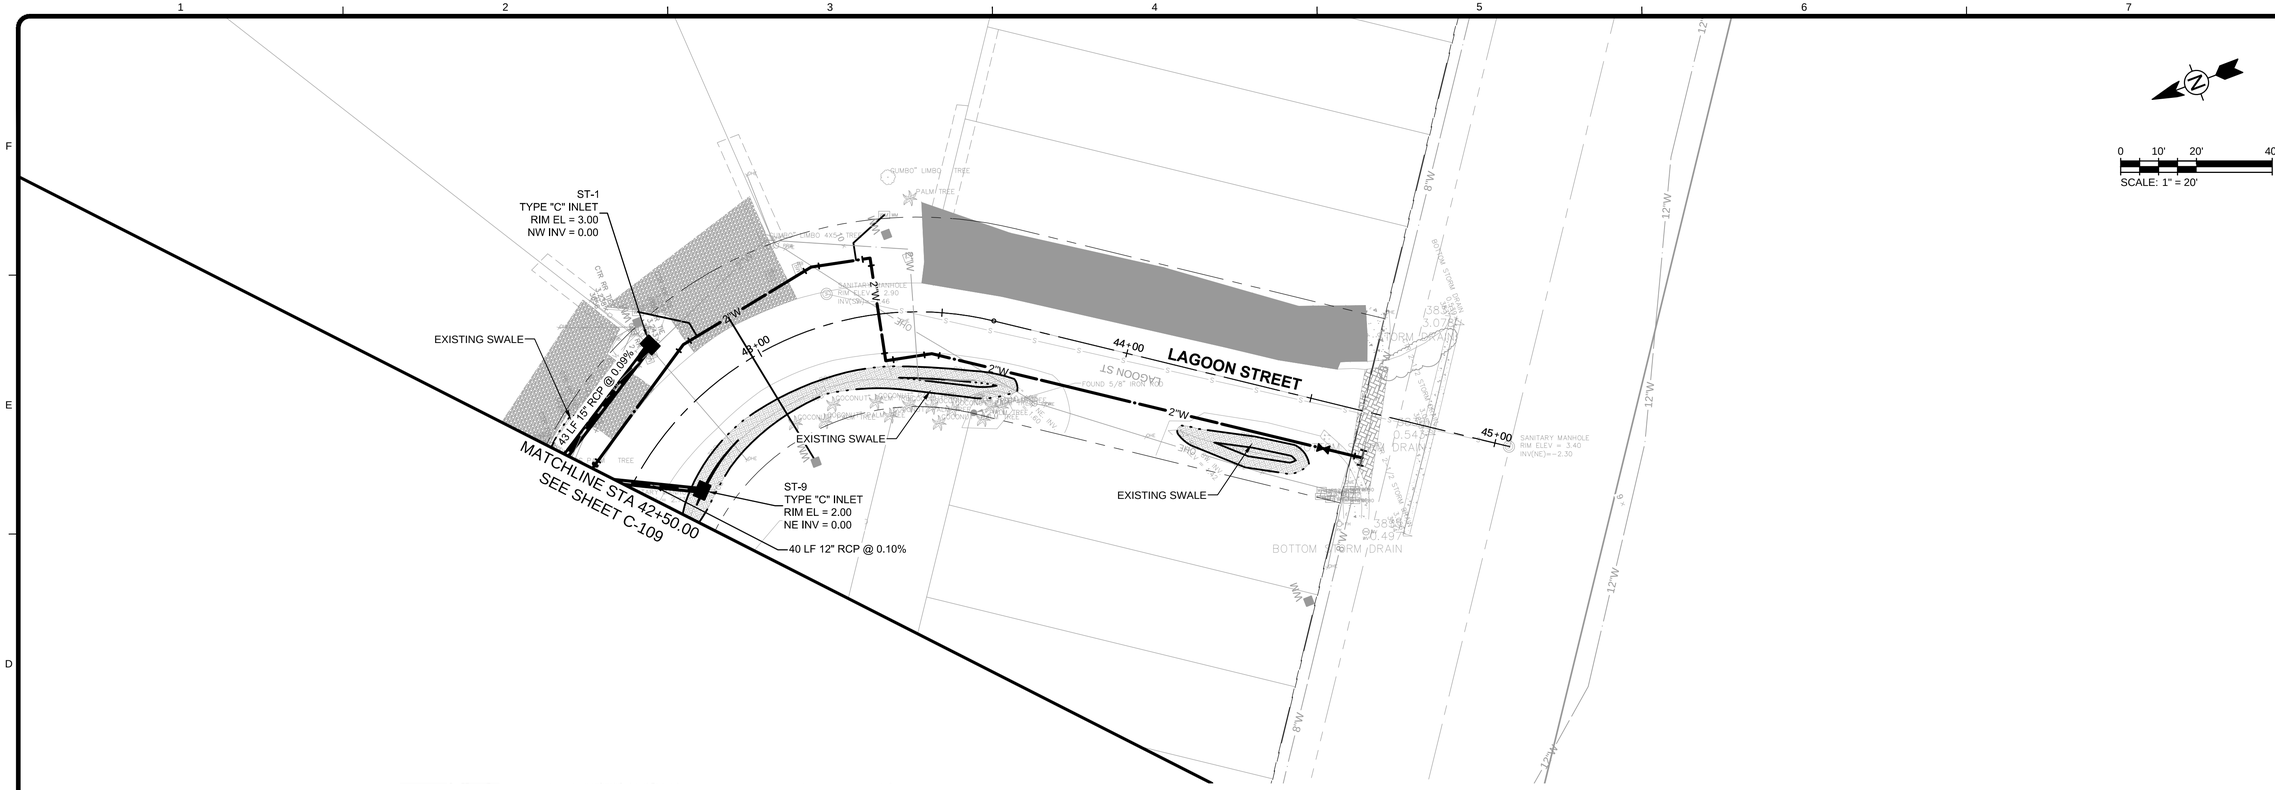

HORIZ: 1" = 20'
VERT: 1" = 2'

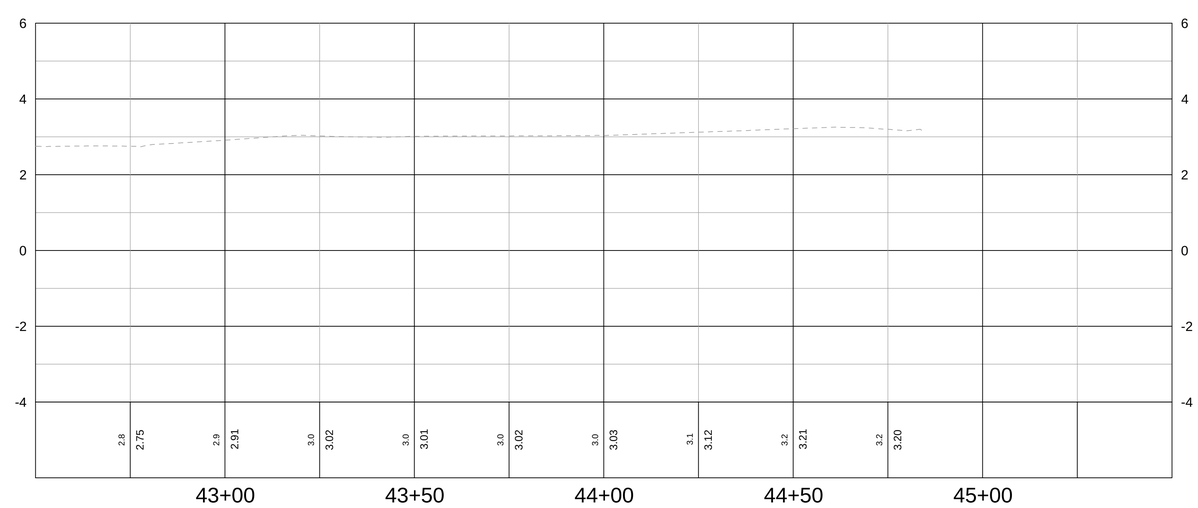

TETRA TECH
www.tetratech.com
10600 CHEVROLET WAY, SUITE 300
ESTERO, FL 33928
PHONE: (239) 390-1467 FAX: (407) 839-3790

Brett T. Messner, P.E.
P.E. No. 77029, FL
Tetra Tech Inc.
201 E Pine Street, Suite 1000
Orlando, FL 32801
Engineering Business No. 2429

DATE

MARK	DATE	DESCRIPTION	BY

TOWN OF FORT MYERS BEACH

NORTH ESTERO BLVD. SIDE STREETS
PH II WM AND STORM IMPROVEMENTS

LAGOON STREET
PLAN AND PROFILE

Project No.:	200-74765-16002
Designed By:	TAV
Drawn By:	HCR
Checked By:	BTM

C-110
Sheet

Copyright: Tetra Tech

Bar Measures 1 inch

3/19/2007 C-102.dwg

5/18/2016 3:29:31 PM - P:\IER\74765\200-74765-16002\CAD\SHEETFILES\C-102.DWG - REYES, HECTOR

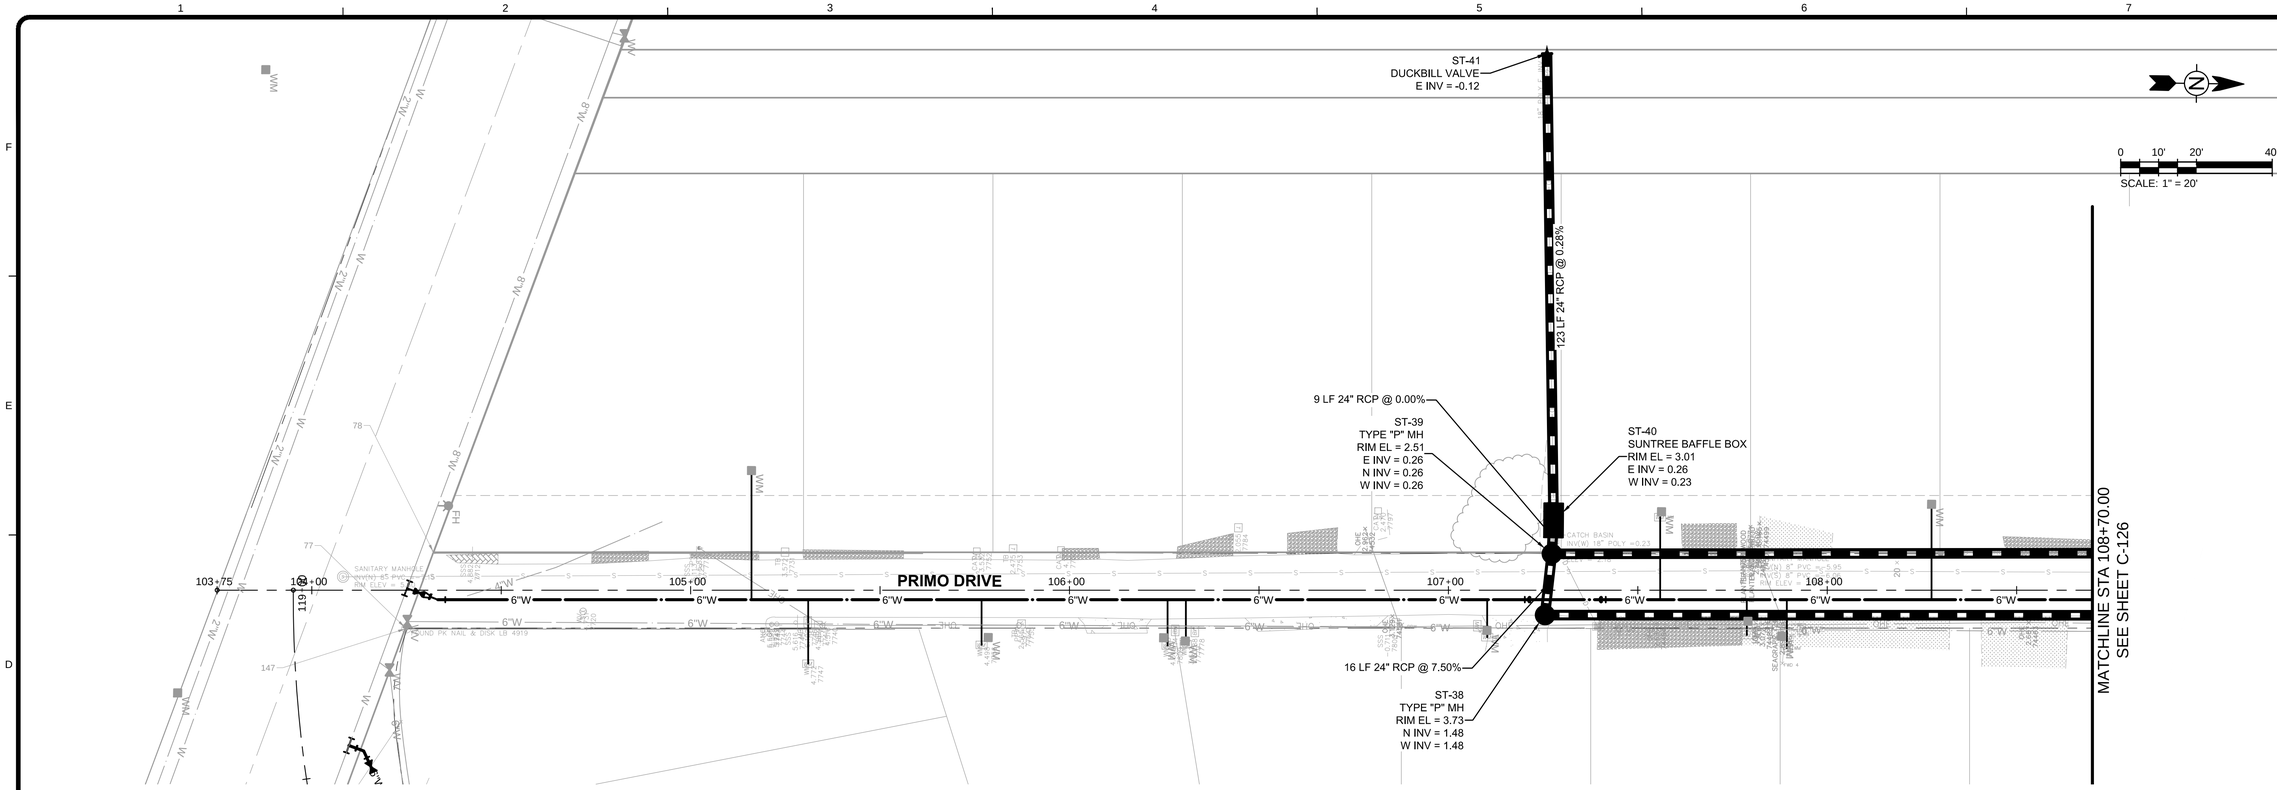

HORIZ: 1" = 20'
VERT: 1" = 2'

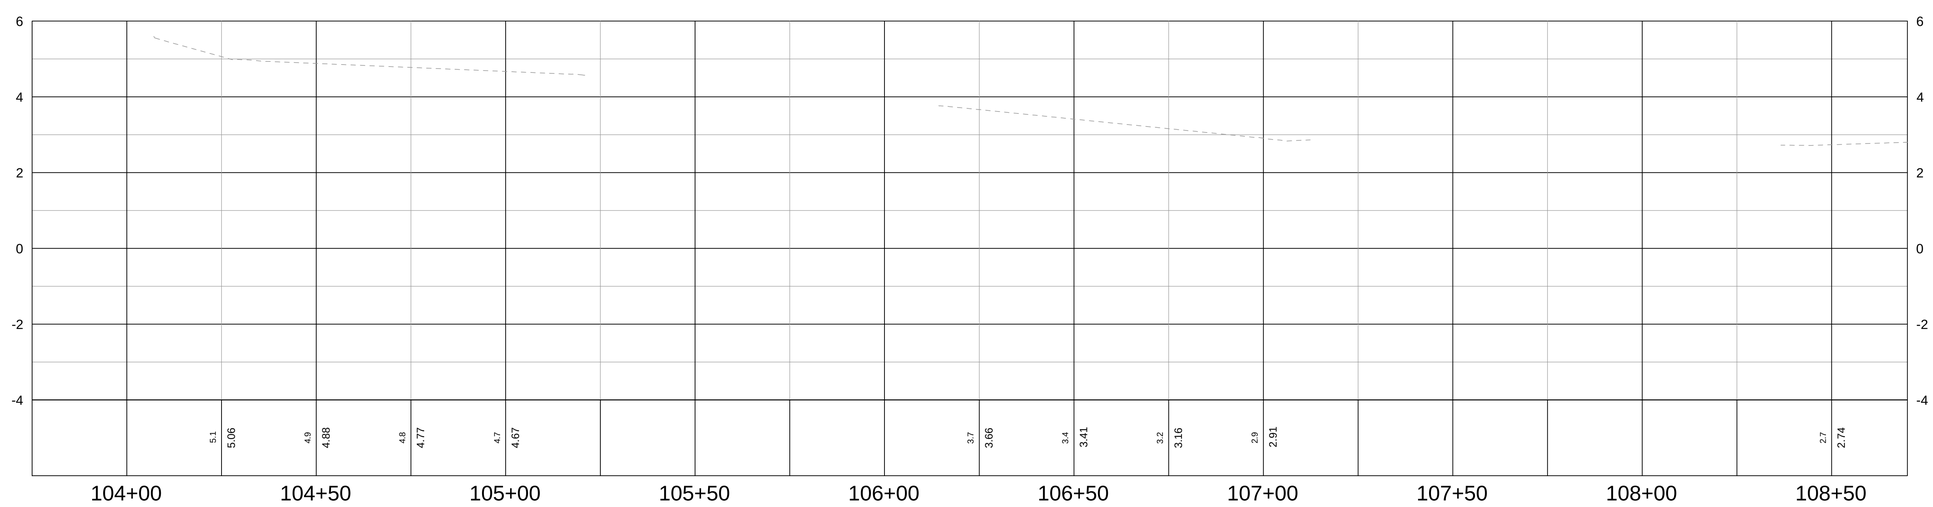

TETRA TECH
www.tetratech.com
10600 CHEVROLET WAY, SUITE 300
ESTERO, FL 33928
PHONE: (239) 390-1467 FAX: (407) 839-3790

Brett T. Messner, P.E.
P.E. No. 77029, FL
Tetra Tech Inc.
201 E Pine Street, Suite 1000
Orlando, FL 32801
Engineering Business No. 2429

DATE

MARK	DATE	DESCRIPTION	BY

TOWN OF FORT MYERS BEACH
NORTH ESTERO BLVD. SIDE STREETS
PH II WM AND STORM IMPROVEMENTS

PRIMO DRIVE
PLAN AND PROFILE

Project No.:	200-74765-16002
Designed By:	TAV
Drawn By:	HCR
Checked By:	BTM

C-125
Sheet

Copyright: Tetra Tech

Bar Measures 1 inch

5/18/2016 3:30:00 PM - P:\IER\74765200-74765-16002\CAD\SHEETFILES\C-102.DWG - REYES, HECTOR
3/19/2007
C-102.dwg

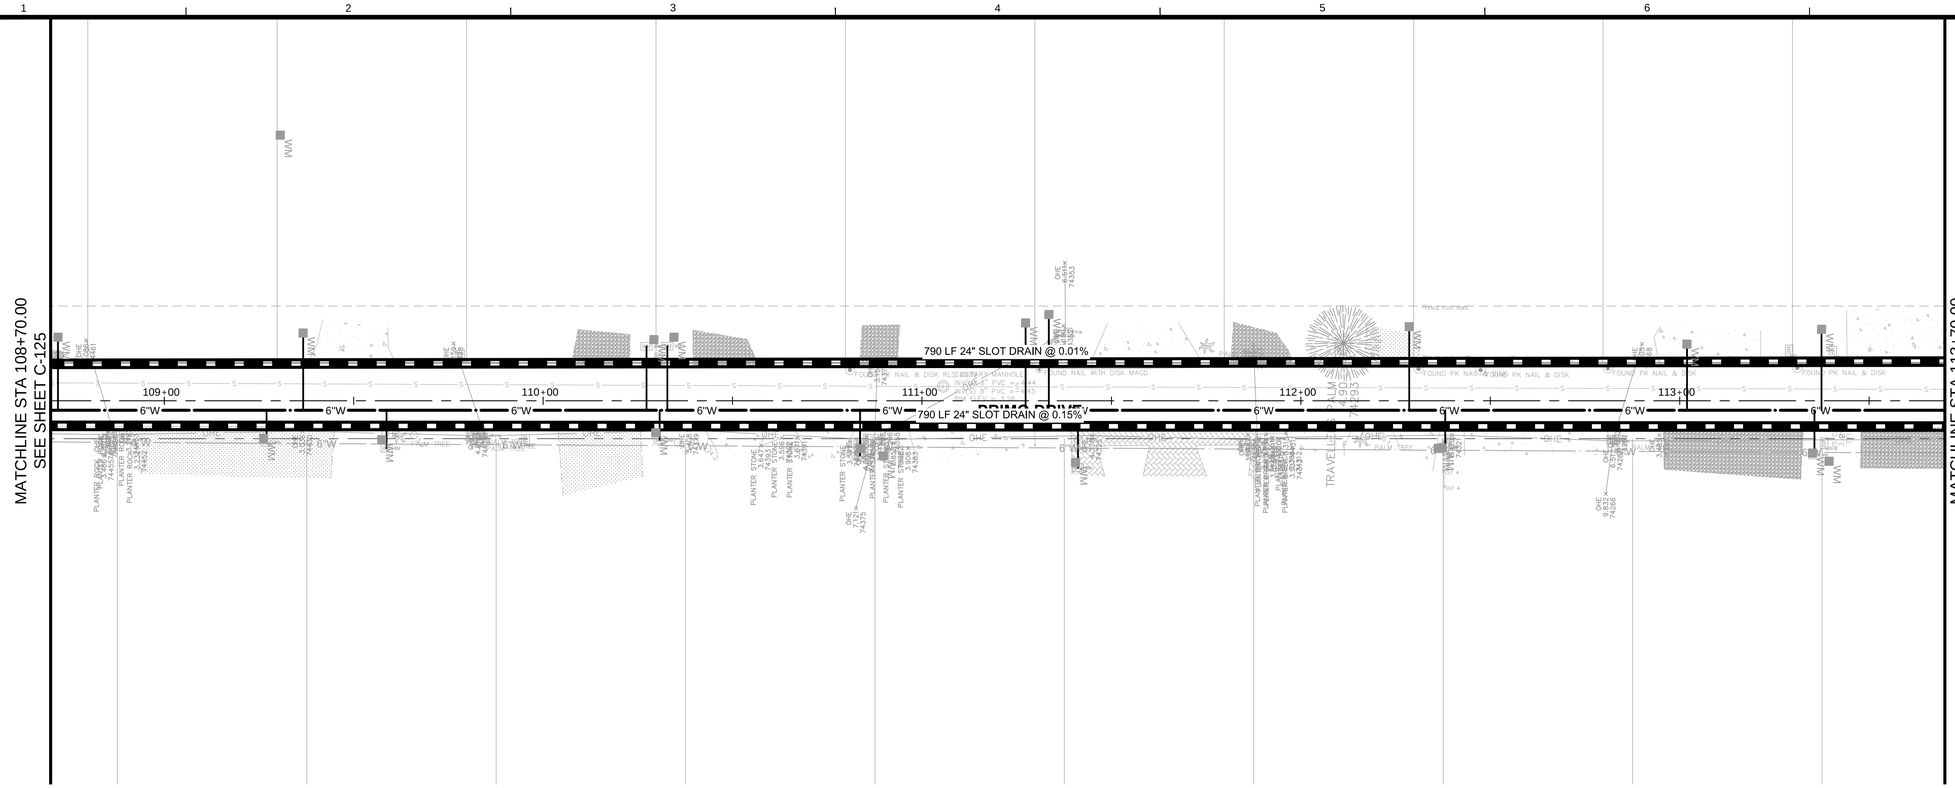

HORIZ: 1" = 20'
VERT: 1" = 2'

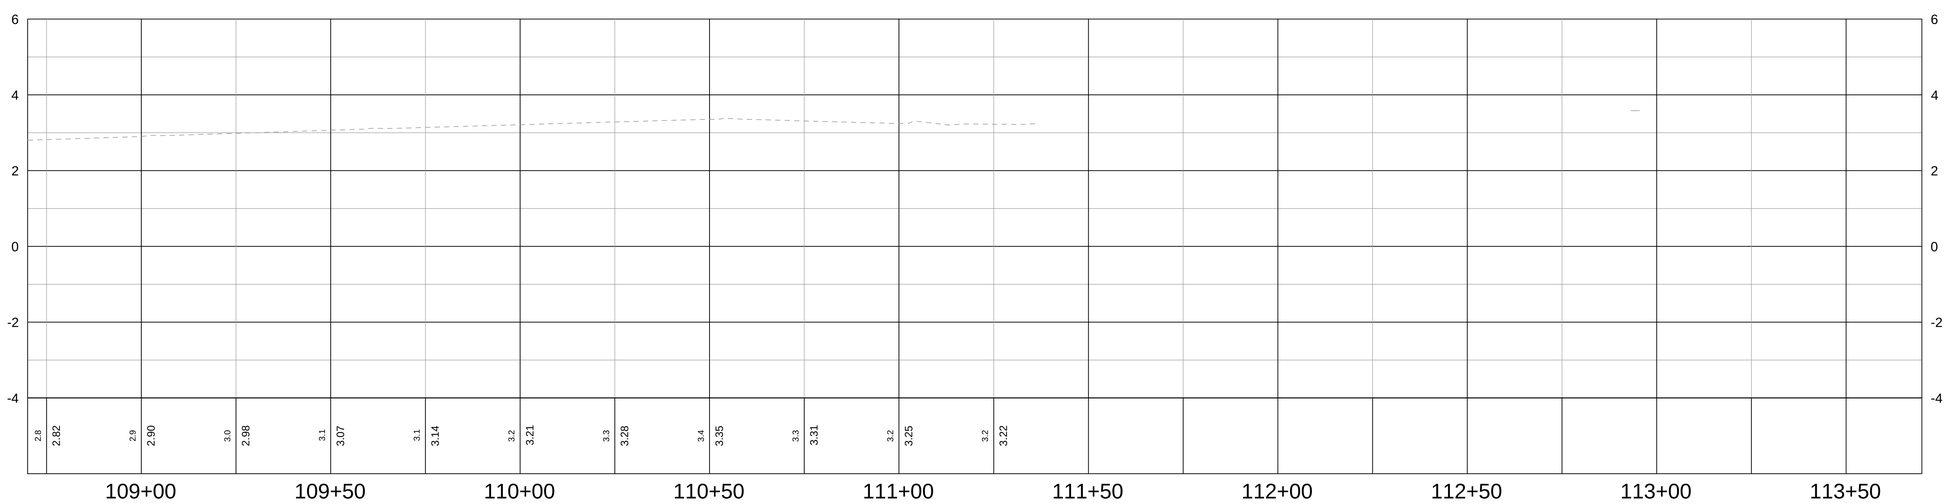

TETRA TECH
www.tetratech.com
10600 CHEVROLET WAY, SUITE 300
ESTERO, FL 33928
PHONE: (239) 390-1467 FAX: (407) 839-3790

Brett T. Messner, P.E.
P.E. No. 77029, FL
Tetra Tech Inc.
201 E Pine Street, Suite 1000
Orlando, FL 32801
Engineering Business No. 2429

DATE

MARK	DATE	DESCRIPTION	BY

TOWN OF FORT MYERS BEACH
NORTH ESTERO BLVD. SIDE STREETS
PH II WM AND STORM IMPROVEMENTS

PRIMO DRIVE
PLAN AND PROFILE

Project No.:	200-74765-16002
Designed By:	TAV
Drawn By:	HCR
Checked By:	BTM

C-126
Sheet

Bar Measures 1 inch

Copyright: Tetra Tech

C-102.dwg
3/19/2007
5/18/2016 3:30:26 PM - P:\IER\74765\200-74765-16002\CAD\SHEETFILES\C-102.DWG - REYES, HECTOR

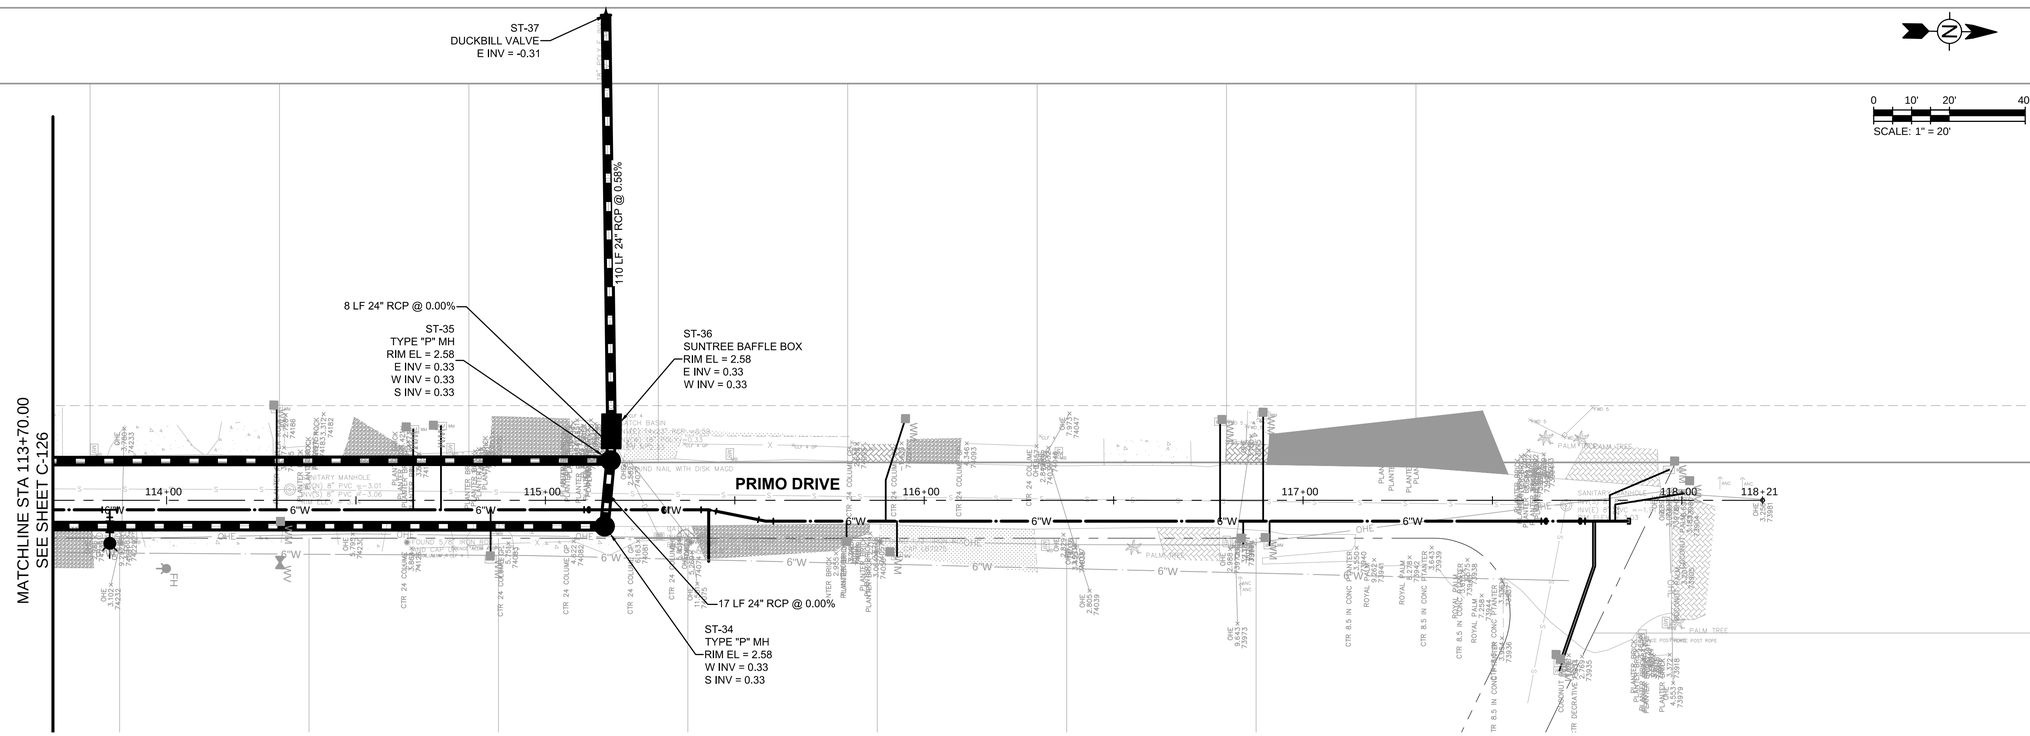

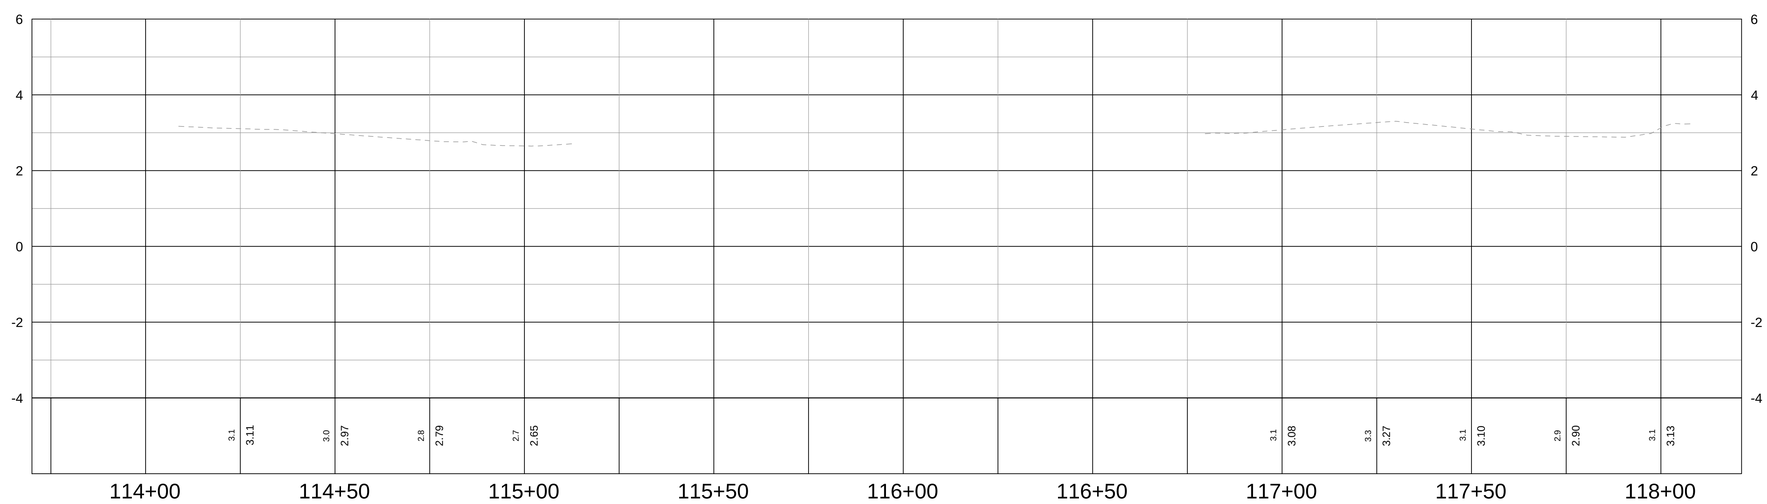

TETRA TECH
www.tetratech.com
10600 CHEVROLET WAY, SUITE 300
ESTERO, FL 33928
PHONE: (239) 390-1467 FAX: (407) 839-3790

Brett T. Messner, P.E.
P.E. No. 77029, FL
Tetra Tech Inc.
201 E Pine Street, Suite 1000
Orlando, FL 32801
Engineering Business No. 2429

DATE

MARK	DATE	DESCRIPTION	BY

TOWN OF FORT MYERS BEACH

NORTH ESTERO BLVD. SIDE STREETS
PH II WM AND STORM IMPROVEMENTS

PRIMO DRIVE
PLAN AND PROFILE

Project No.:	200-74765-16002
Designed By:	TAV
Drawn By:	HCR
Checked By:	BTM

C-127
Sheet

Bar Measures 1 inch

Copyright: Tetra Tech

C-102.dwg
3/19/2007
5/18/2016 3:30:56 PM - P:\IER\74765\200-74765-16002\CAD\SHEETFILES\C-102.DWG - REYES, HECTOR

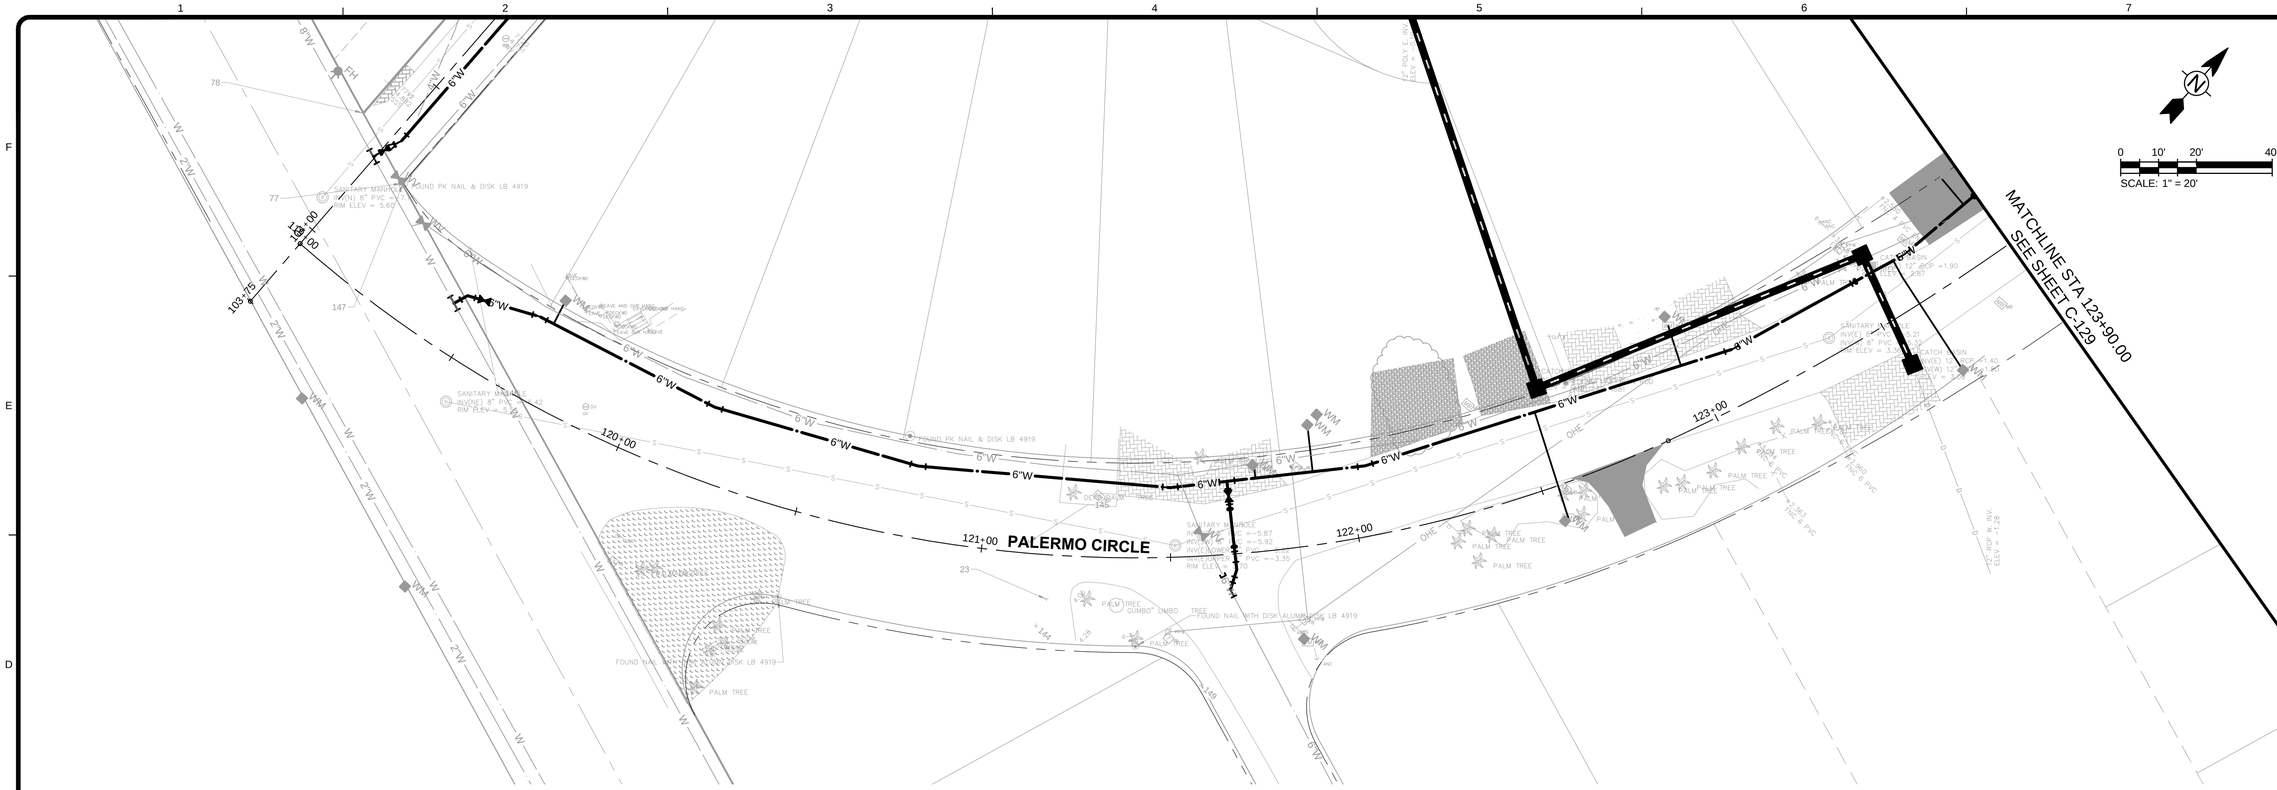

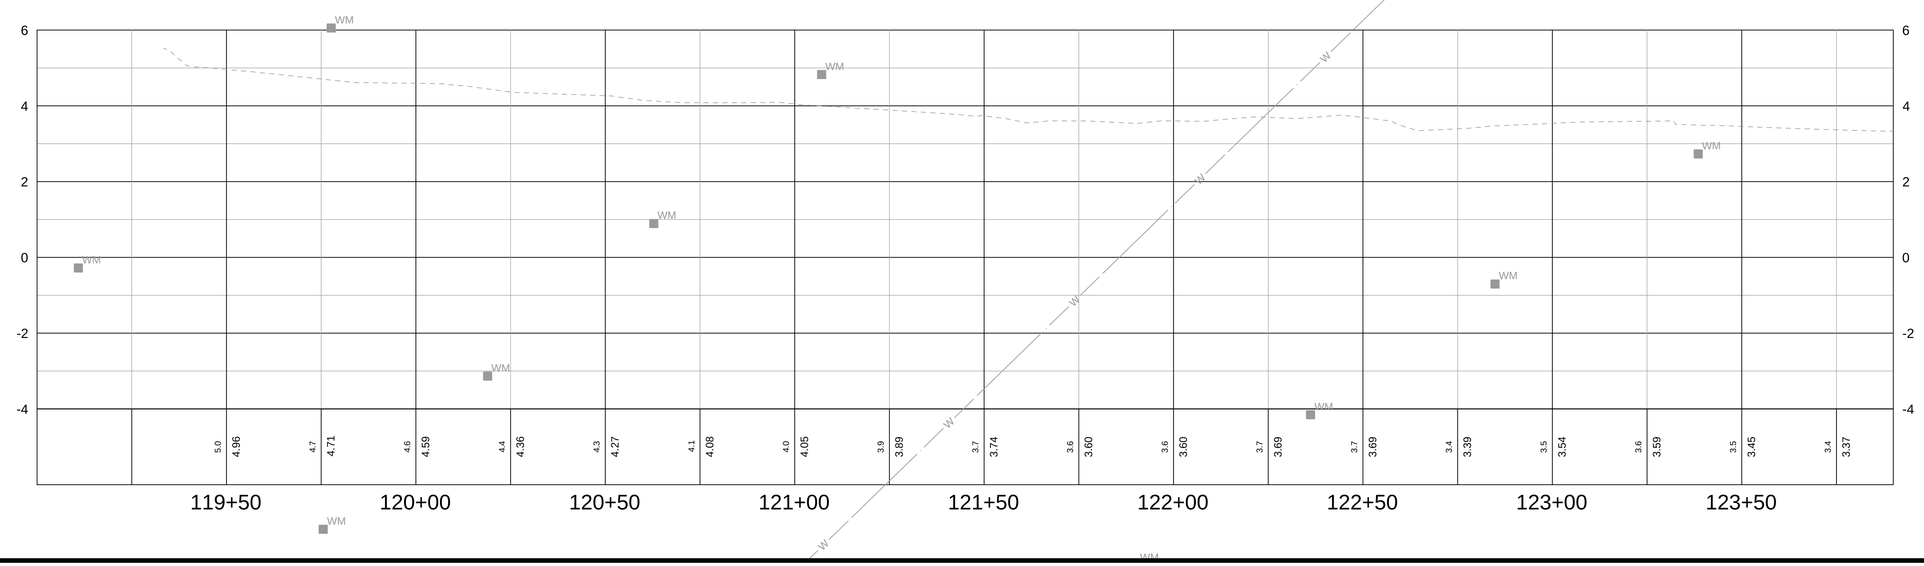

TETRA TECH
www.tetratech.com
10600 CHEVROLET WAY, SUITE 300
ESTERO, FL 33928
PHONE: (239) 390-1467 FAX: (407) 839-3790

Brett T. Messner, P.E.
P.E. No. 77029, FL
Tetra Tech Inc.
201 E Pine Street, Suite 1000
Orlando, FL 32801
Engineering Business No. 2429

DATE _____

MARK	DATE	DESCRIPTION	BY

TOWN OF FORT MYERS BEACH

NORTH ESTERO BLVD. SIDE STREETS
PH II WM AND STORM IMPROVEMENTS

PALERMO CIRCLE
PLAN AND PROFILE

Project No.:	200-74765-16002
Designed By:	TAV
Drawn By:	HCR
Checked By:	BTM

C-128
Sheet

Bar Measures 1 inch

Copyright: Tetra Tech

C-102.dwg
3/19/2007
5/18/2016 3:31:29 PM - P:\IER\74765\200-74765-16002\CAD\SHEETFILES\C-102.DWG - REYES, HECTOR

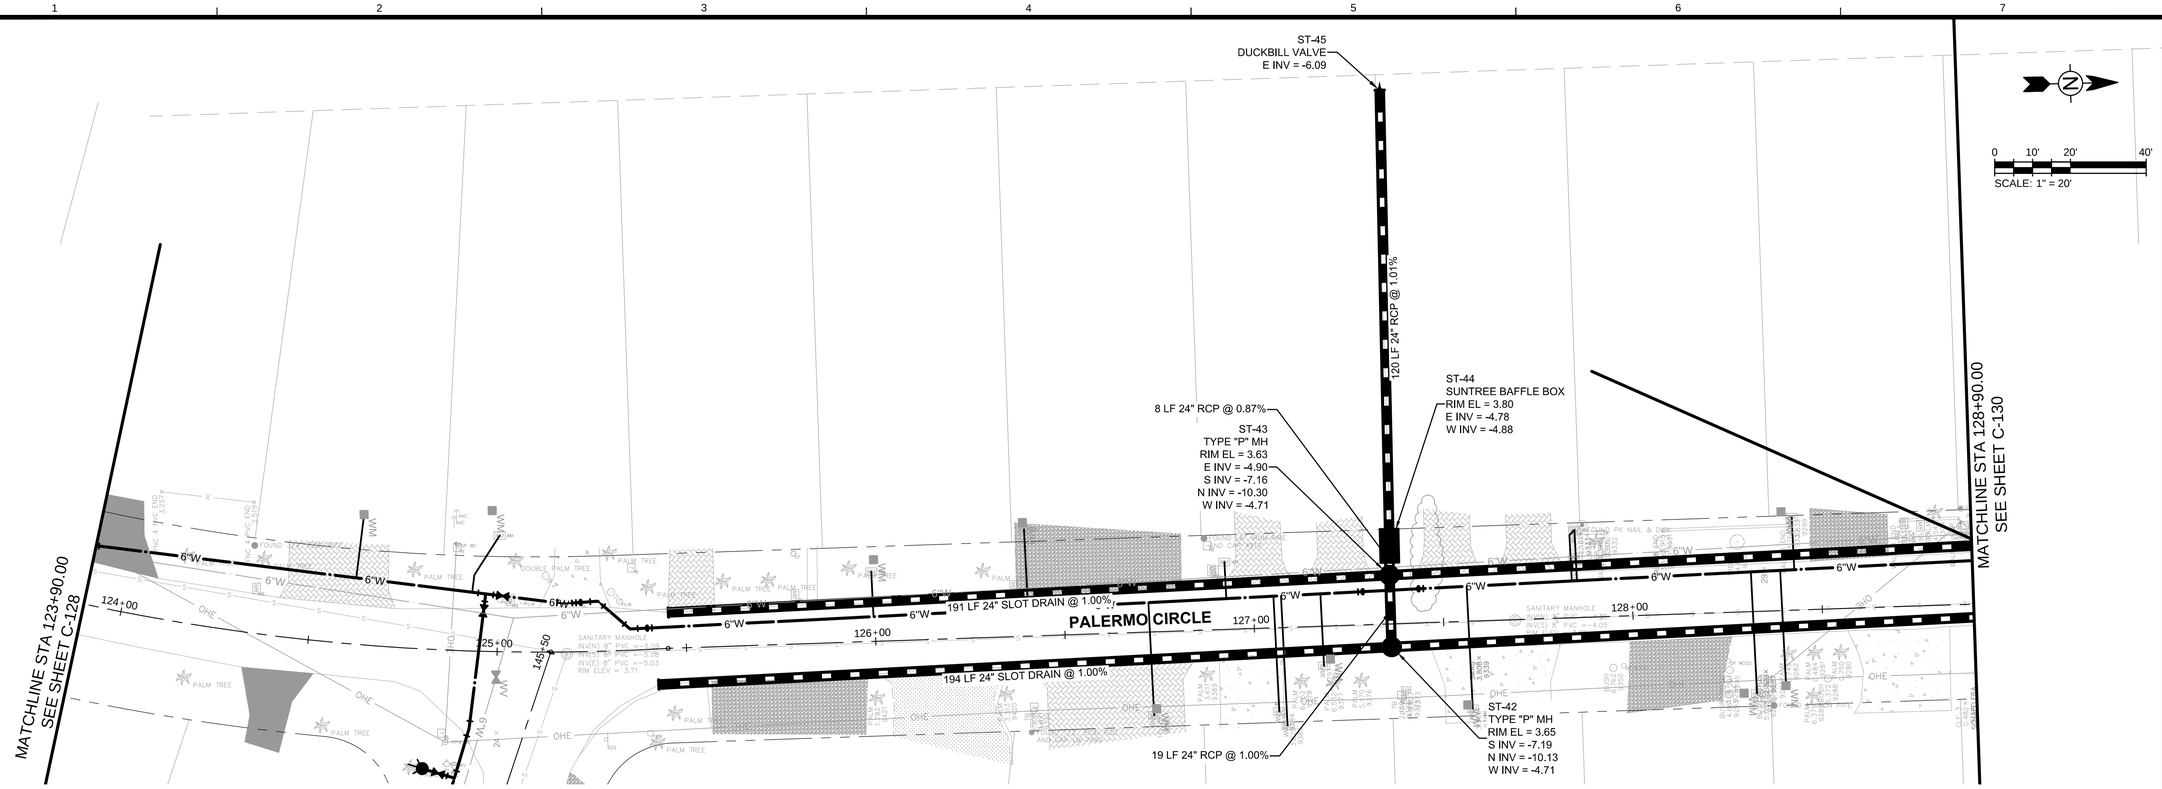

HORIZ: 1" = 20'
VERT: 1" = 2'

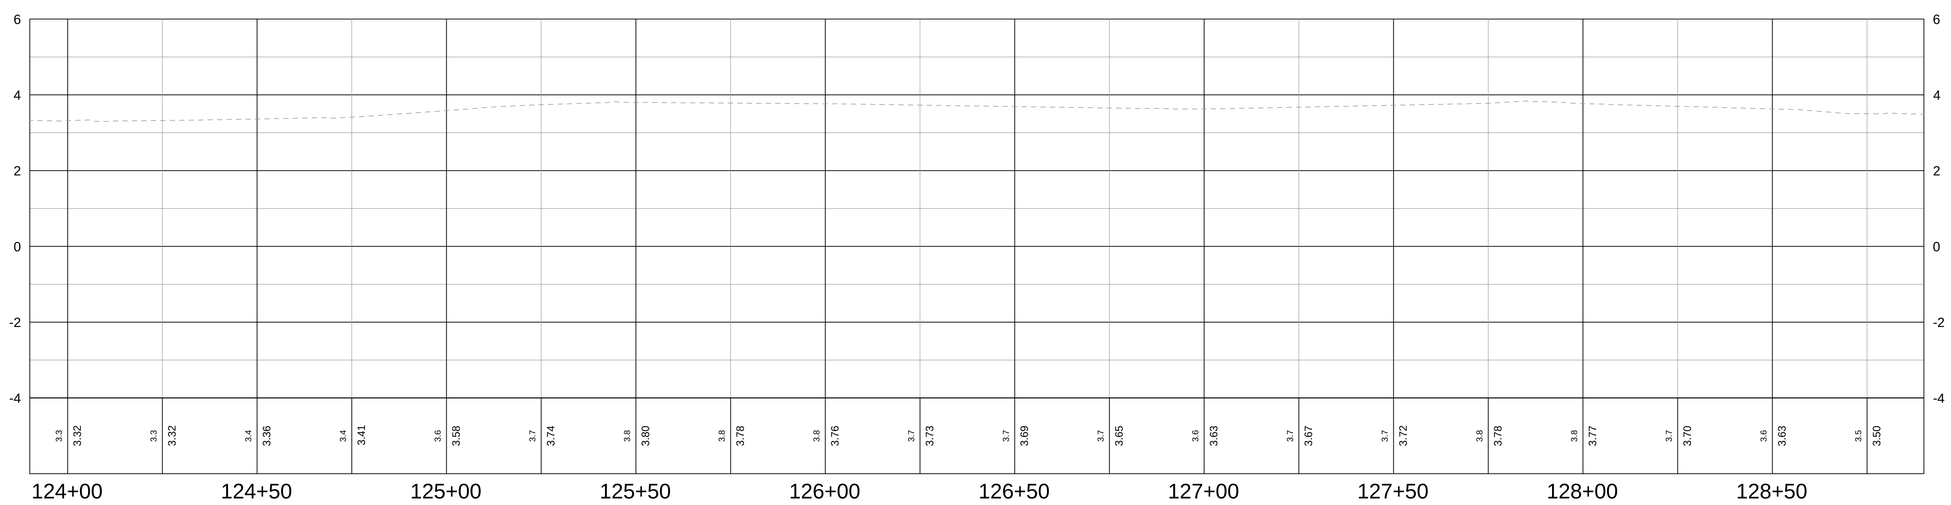

TETRA TECH
www.tetratech.com
10600 CHEVROLET WAY, SUITE 300
ESTERO, FL 33928
PHONE: (239) 390-1467 FAX: (407) 839-3790

Brett T. Messner, P.E.
P.E. No. 77029, FL
Tetra Tech Inc.
201 E Pine Street, Suite 1000
Orlando, FL 32801
Engineering Business No. 2429

DATE

MARK	DATE	DESCRIPTION	BY

TOWN OF FORT MYERS BEACH
NORTH ESTERO BLVD. SIDE STREETS
PH II WM AND STORM IMPROVEMENTS

PALERMO CIRCLE
PLAN AND PROFILE

Project No.:	200-74765-16002
Designed By:	TAV
Drawn By:	HCR
Checked By:	BTM

C-129
Sheet

Copyright: Tetra Tech

Bar Measures 1 inch

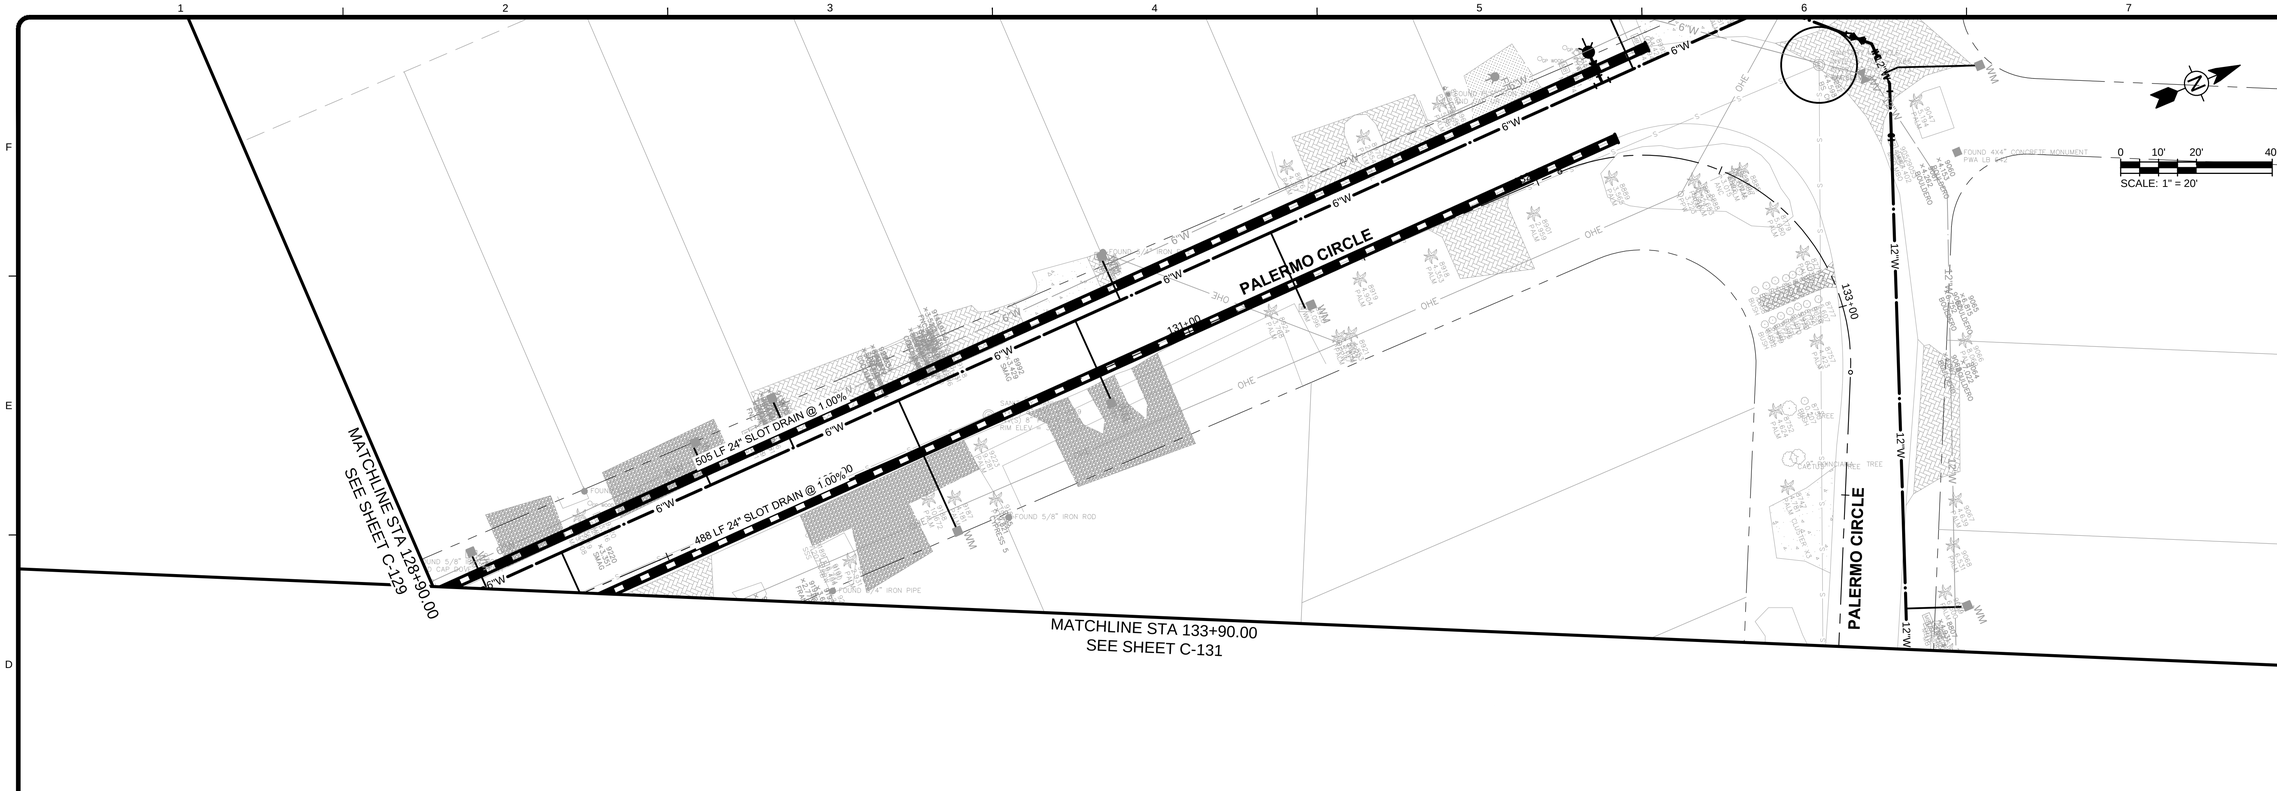

HORIZ: 1" = 20'
VERT: 1" = 2'

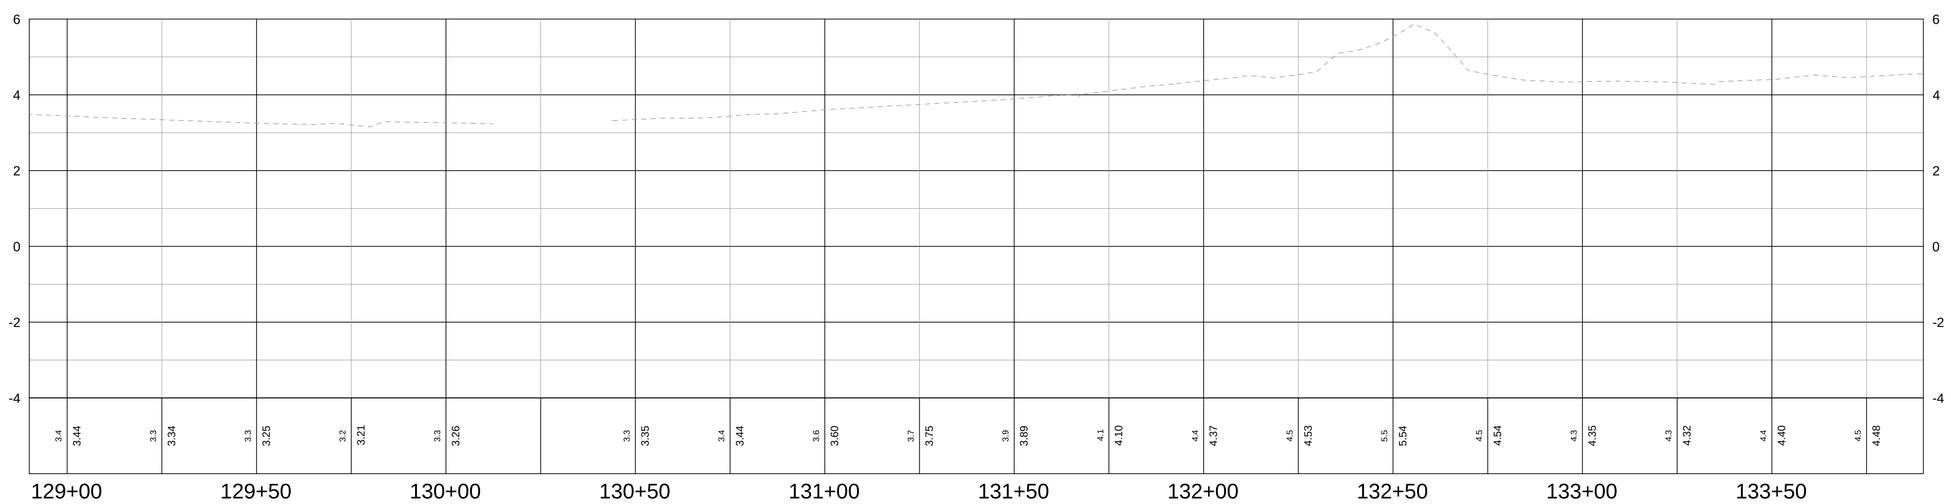

TETRA TECH
www.tetratech.com
10600 CHEVROLET WAY, SUITE 300
ESTERO, FL 33928
PHONE: (239) 390-1467 FAX: (407) 839-3790

Brett T. Messner, P.E.
P.E. No. 77029, FL
Tetra Tech Inc.
201 E Pine Street, Suite 1000
Orlando, FL 32801
Engineering Business No. 2429

DATE

MARK	DATE	DESCRIPTION	BY

TOWN OF FORT MYERS BEACH

NORTH ESTERO BLVD. SIDE STREETS
PH II WM AND STORM IMPROVEMENTS

PALERMO CIRCLE
PLAN AND PROFILE

Project No.:	200-74765-16002
Designed By:	TAV
Drawn By:	HCR
Checked By:	BTM

C-130
Sheet

Bar Measures 1 inch

Copyright: Tetra Tech

C-102.dwg
3/19/2007
5/18/2016 3:32:37 PM - P:\IER\74765\200-74765-16002\CAD\SHEETFILES\C-102.DWG - REYES, HECTOR

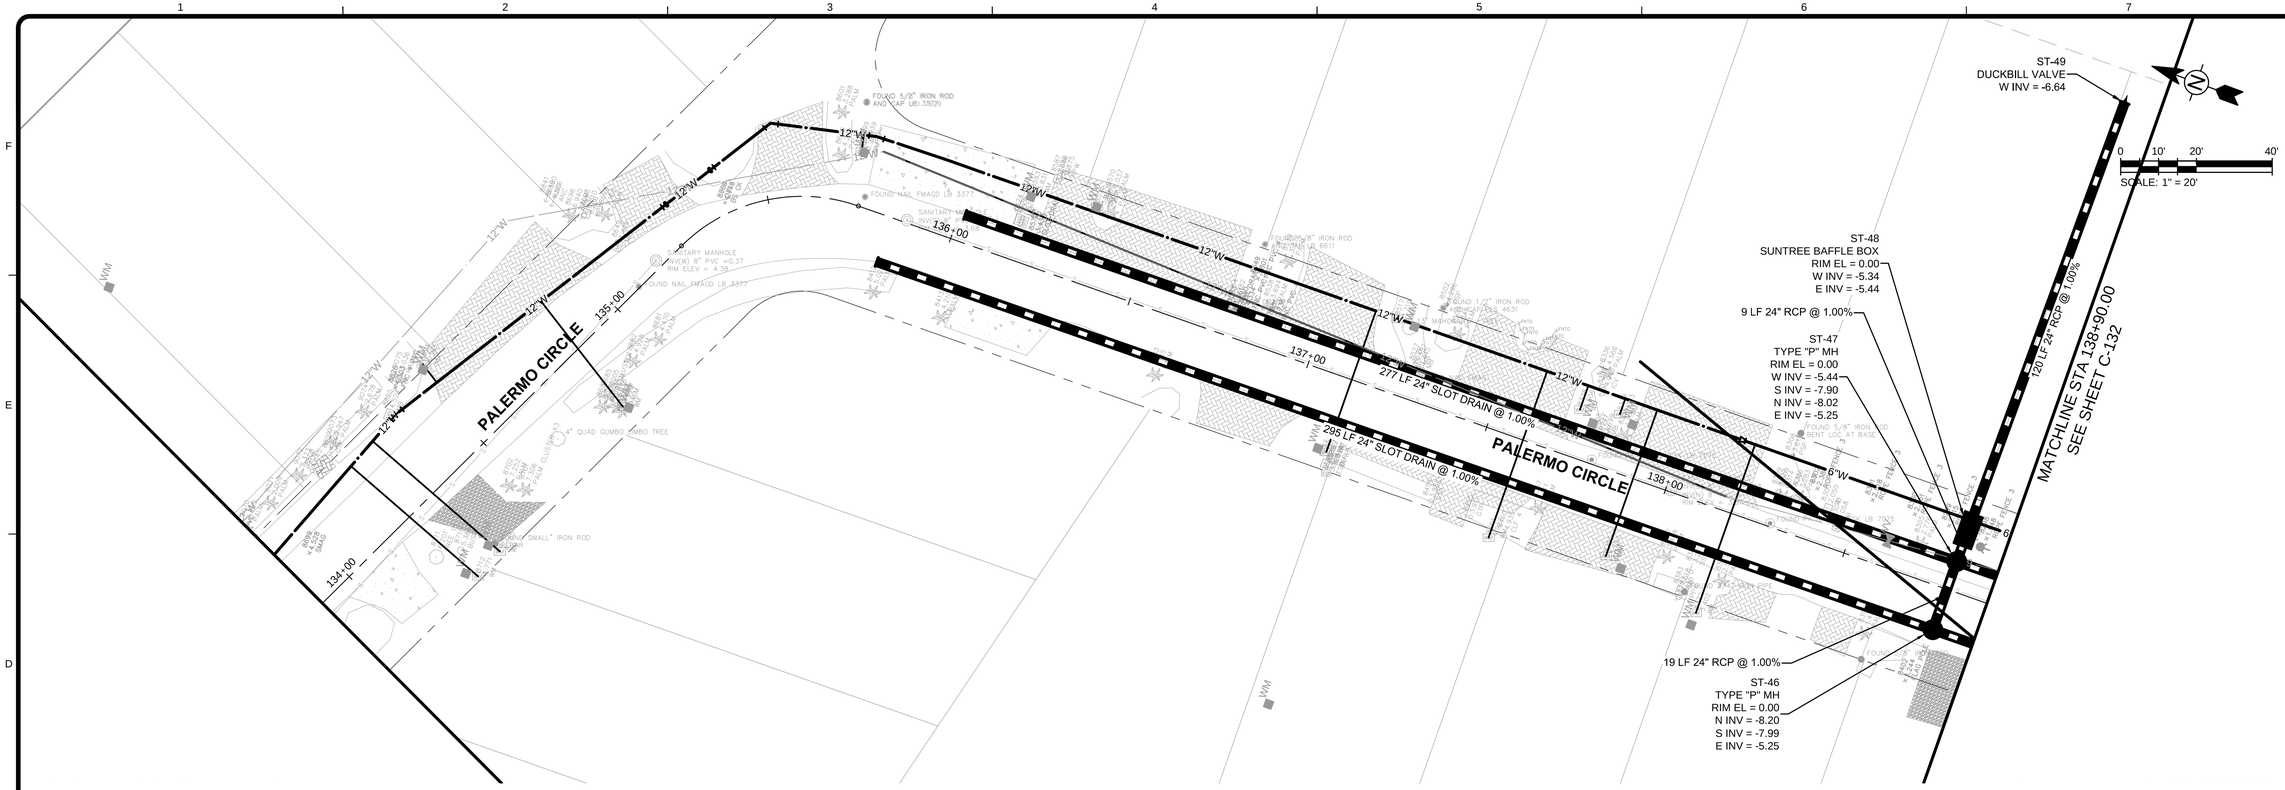

HORIZ: 1" = 20'
VERT: 1" = 2'

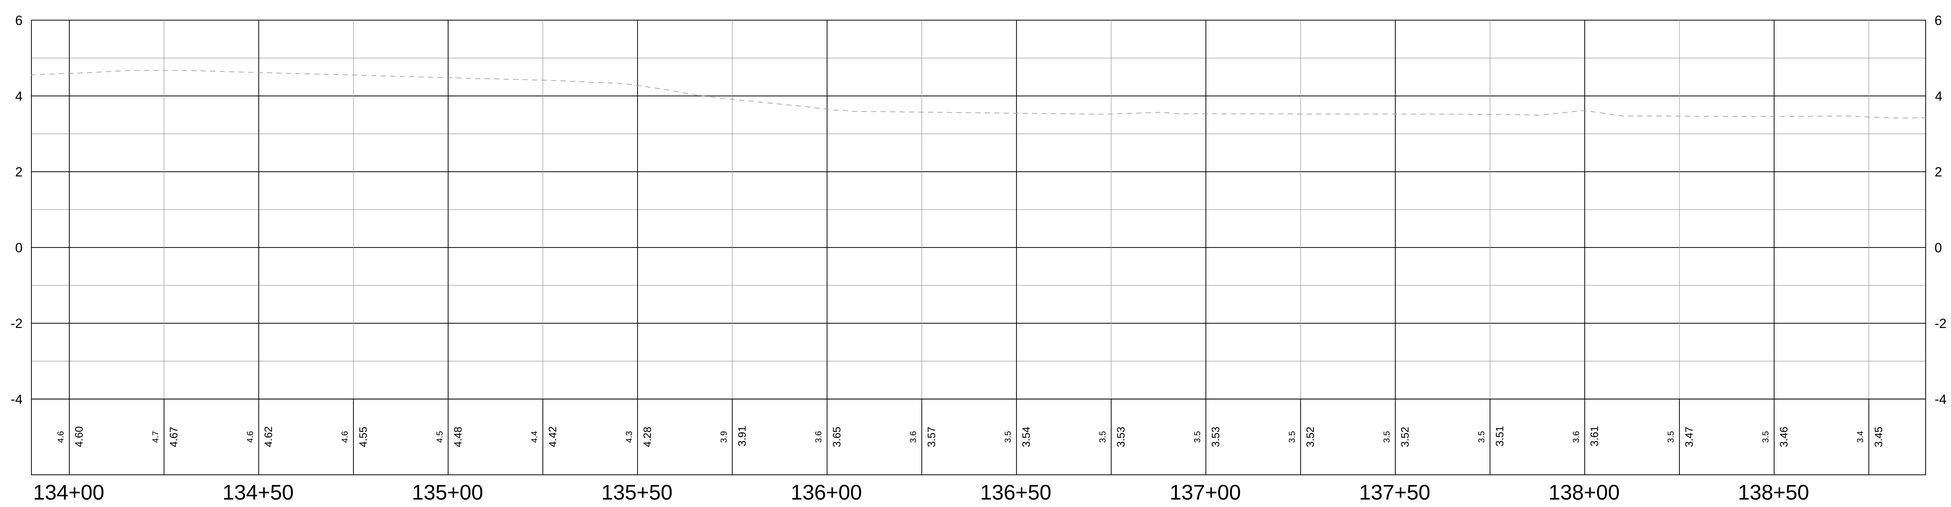

TETRA TECH
www.tetratech.com
10600 CHEVROLET WAY, SUITE 300
ESTERO, FL 33928
PHONE: (239) 390-1467 FAX: (407) 839-3790

Brett T. Messner, P.E.
P.E. No. 77029, FL
Tetra Tech Inc.
201 E Pine Street, Suite 1000
Orlando, FL 32801
Engineering Business No. 2429

DATE

MARK	DATE	DESCRIPTION	BY

TOWN OF FORT MYERS BEACH

NORTH ESTERO BLVD. SIDE STREETS
PH II WM AND STORM IMPROVEMENTS

PALERMO CIRCLE
PLAN AND PROFILE

Project No.:	200-74765-16002
Designed By:	TAV
Drawn By:	HCR
Checked By:	BTM

C-131
Sheet

Copyright: Tetra Tech

Bar Measures 1 inch

5/18/2016 3:33:08 PM - P:\IER\74765\200-74765-16002\CAD\SHEETFILES\C-102.DWG - REYES, HECTOR
3/19/2007
C-102.dwg

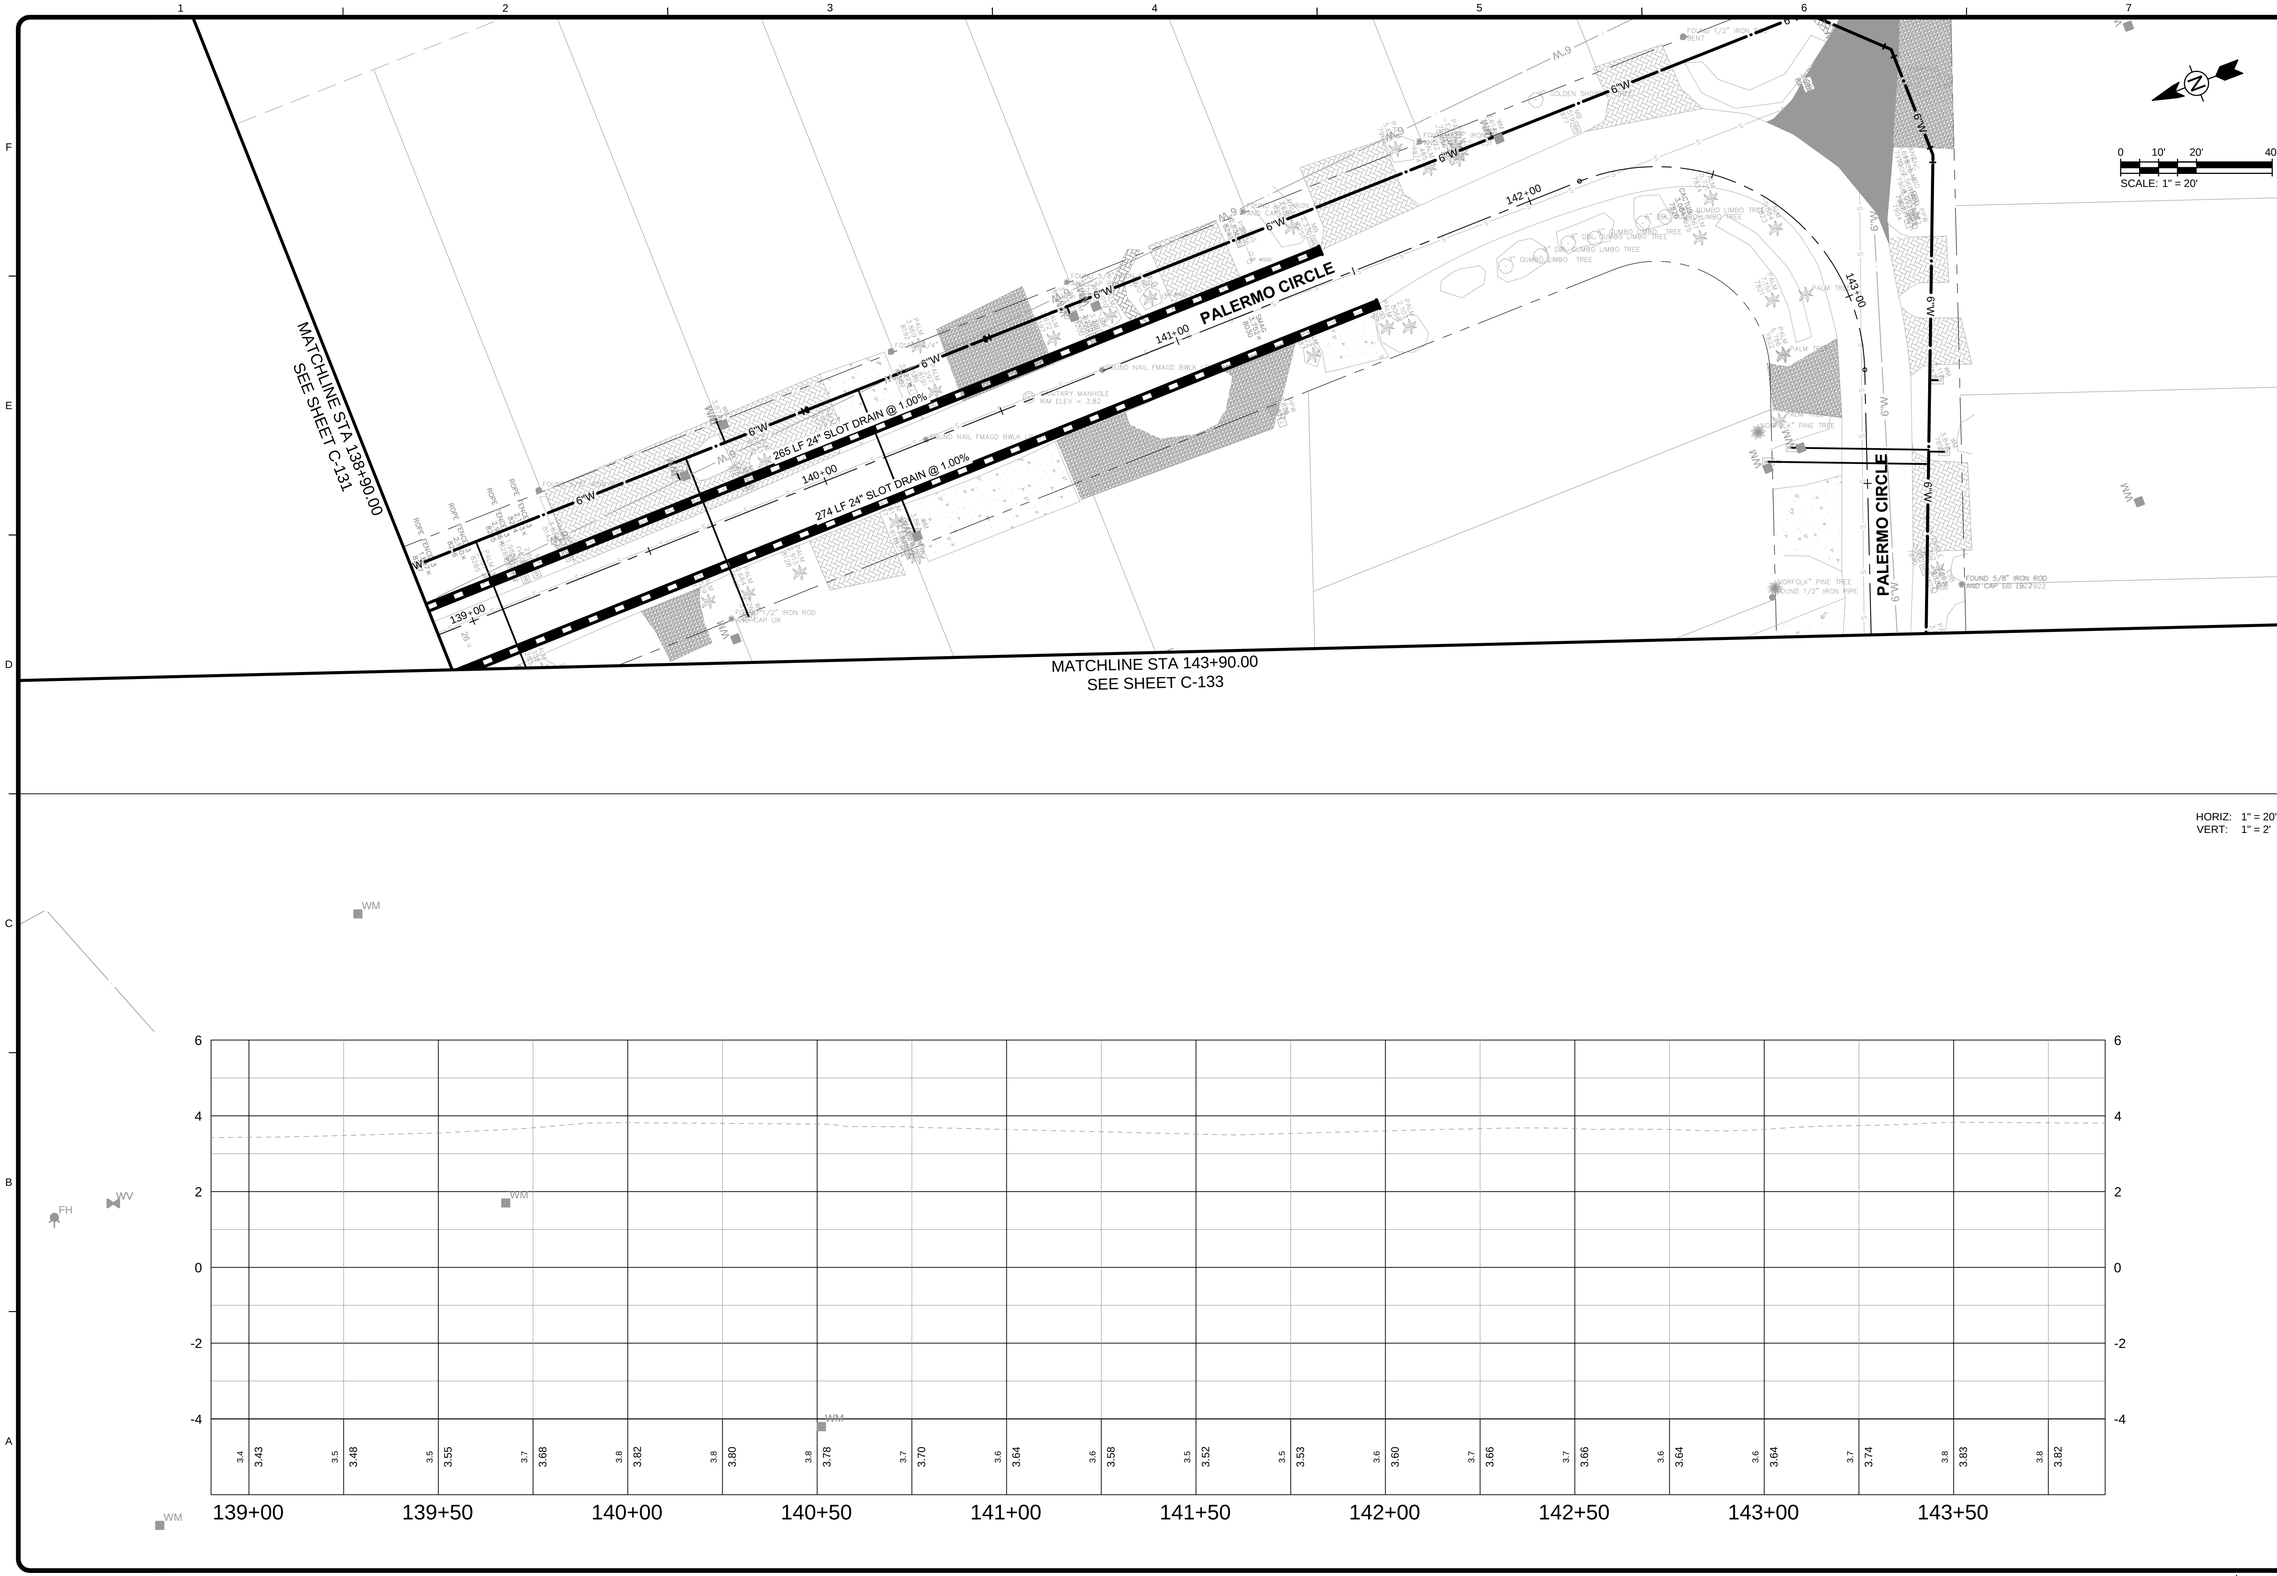

TETRA TECH
www.tetratech.com
10600 CHEVROLET WAY, SUITE 300
ESTERO, FL 33928
PHONE: (239) 390-1467 FAX: (407) 839-3790

Brett T. Messner, P.E.
P.E. No. 77029, FL
Tetra Tech Inc.
201 E Pine Street, Suite 1000
Orlando, FL 32801
Engineering Business No. 2429

DATE

MARK	DATE	DESCRIPTION	BY

TOWN OF FORT MYERS BEACH

NORTH ESTERO BLVD. SIDE STREETS
PH II WM AND STORM IMPROVEMENTS

PALERMO CIRCLE PLAN AND PROFILE

Project No.:	200-74765-16002
Designed By:	TAV
Drawn By:	HCR
Checked By:	BTM

C-132
Sheet

Bar Measures 1 inch

Copyright: Tetra Tech

C-102.dwg
3/19/2007
5/18/2016 3:33:43 PM - P:\IER\74765\200-74765-16002\CAD\SHEETFILES\C-102.DWG - REYES, HECTOR

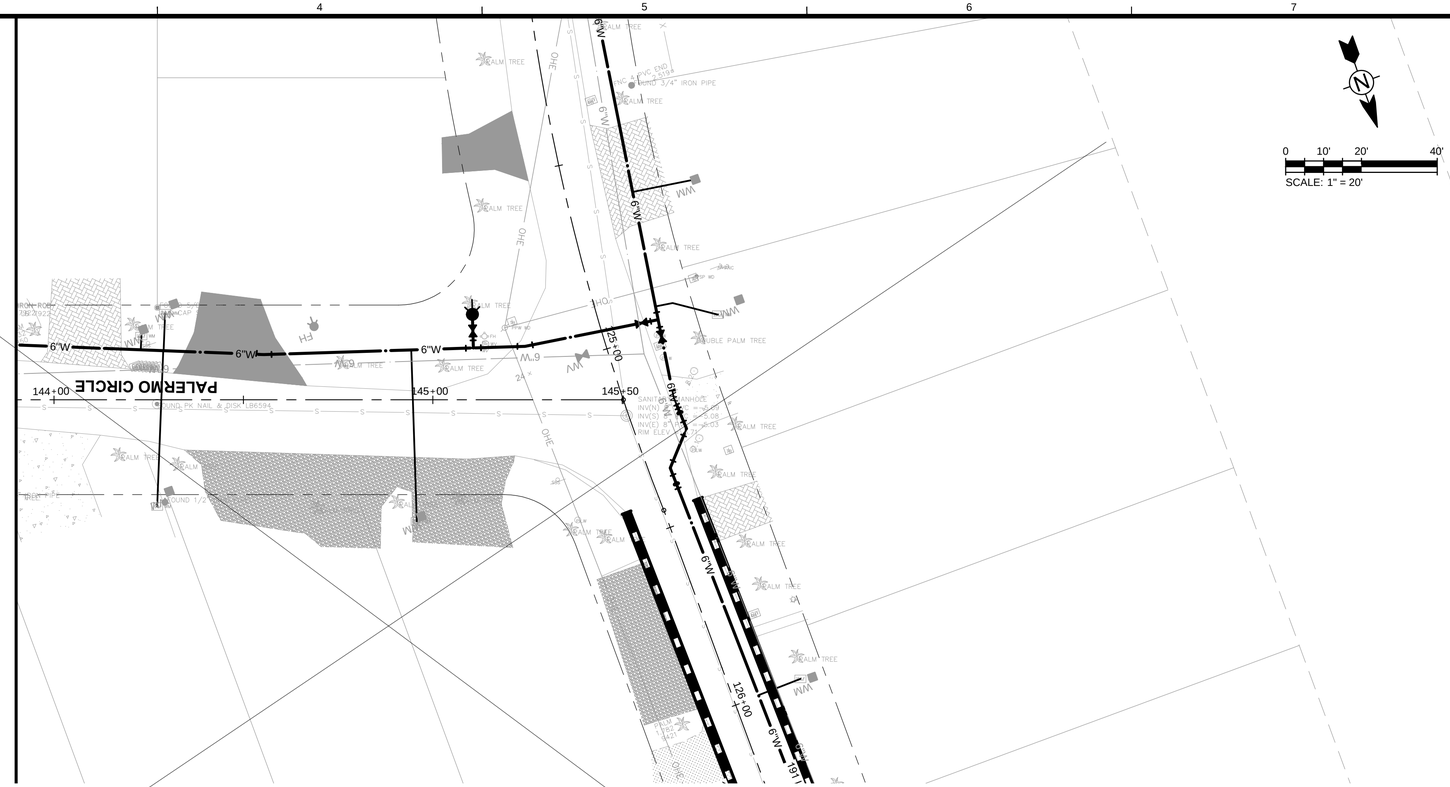

HORIZ: 1" = 20'
VERT: 1" = 2'

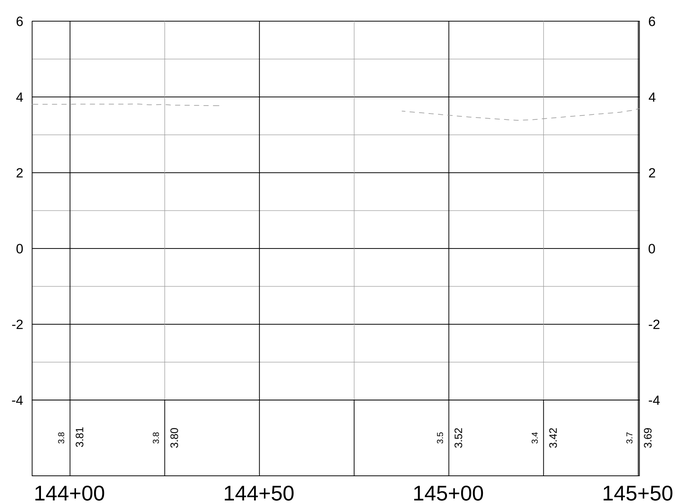

TETRA TECH
www.tetratech.com
10600 CHEVROLET WAY, SUITE 300
ESTERO, FL 33928
PHONE: (239) 390-1467 FAX: (407) 839-3790

Brett T. Messner, P.E.
P.E. No. 77029, FL
Tetra Tech Inc.
201 E Pine Street, Suite 1000
Orlando, FL 32801
Engineering Business No. 2429

DATE _____

MARK	DATE	DESCRIPTION	BY

TOWN OF FORT MYERS BEACH

NORTH ESTERO BLVD. SIDE STREETS
PH II WM AND STORM IMPROVEMENTS

PALERMO CIRCLE
PLAN AND PROFILE

Project No.:	200-74765-16002
Designed By:	TAV
Drawn By:	HCR
Checked By:	BTM

C-133
Sheet

Copyright: Tetra Tech

Bar Measures 1 inch

C-102.dwg
3/19/2007
5/18/2016 3:34:17 PM - P:\IER\74765\200-74765-16002\CAD\SHEETFILES\C-102.DWG - REYES, HECTOR