555 DENOTES PARCEL NUMBER

OH = OVERHANG
CPY = CANOPY
R/W = RIGHT OF WAY
STA. = STATION
LT = LEFT
RT = RIGHT
℄ = ONLINE

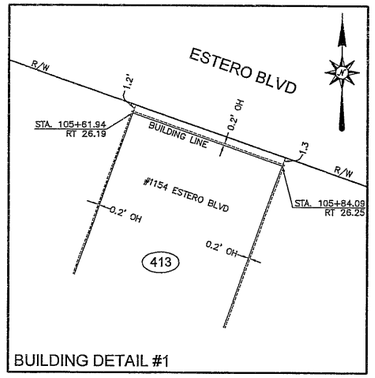

BUILDING DETAIL #1

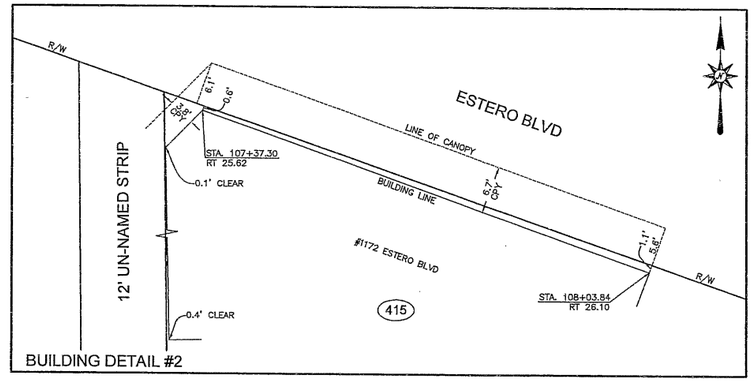

BUILDING DETAIL #2

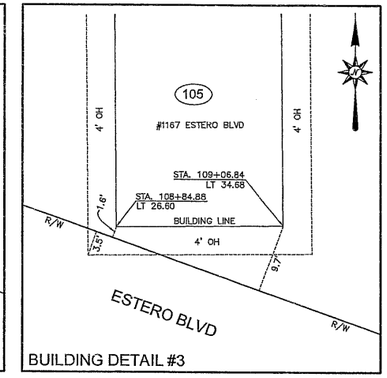

BUILDING DETAIL #3

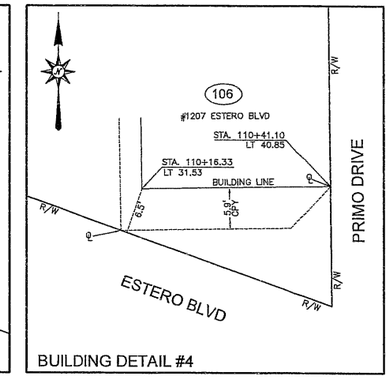

BUILDING DETAIL #4

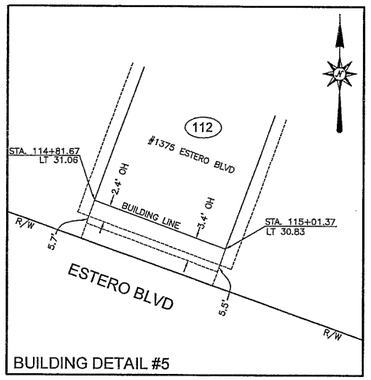

BUILDING DETAIL #5

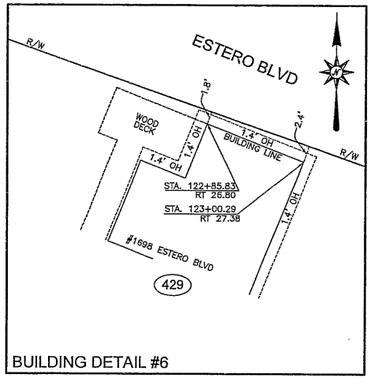

BUILDING DETAIL #6

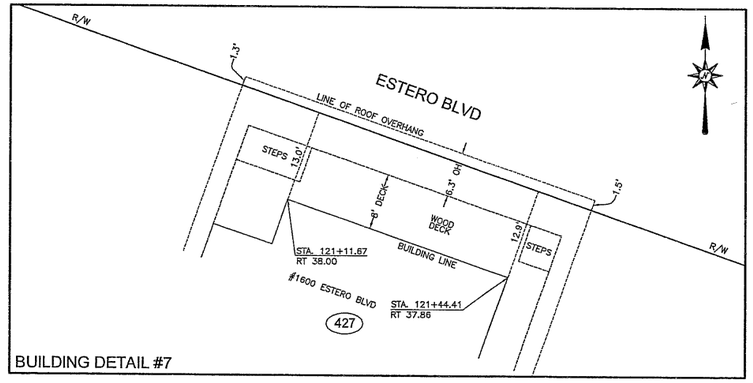

BUILDING DETAIL #7

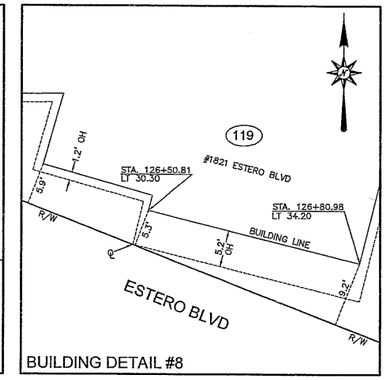

BUILDING DETAIL #8

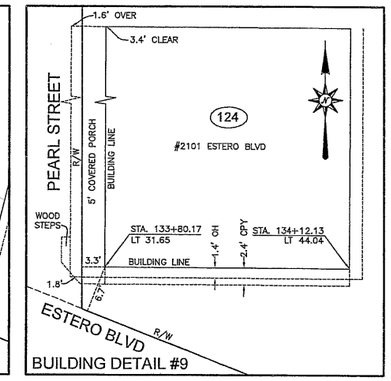

BUILDING DETAIL #9

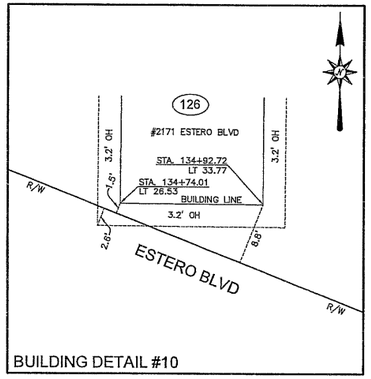

BUILDING DETAIL #10

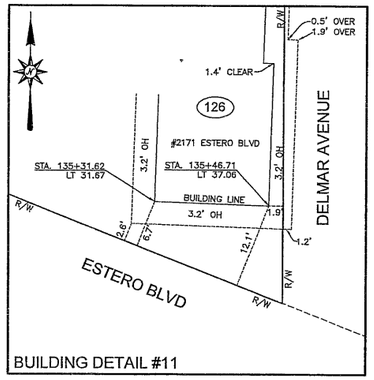

BUILDING DETAIL #11

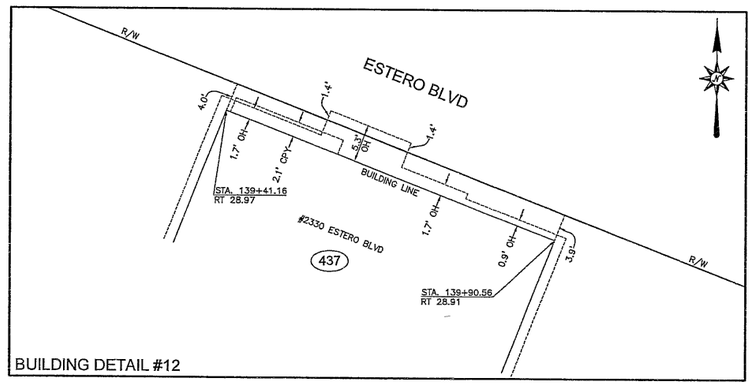

BUILDING DETAIL #12

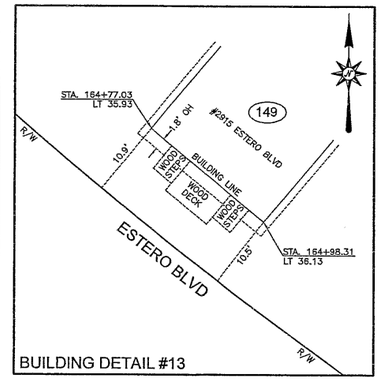

BUILDING DETAIL #13

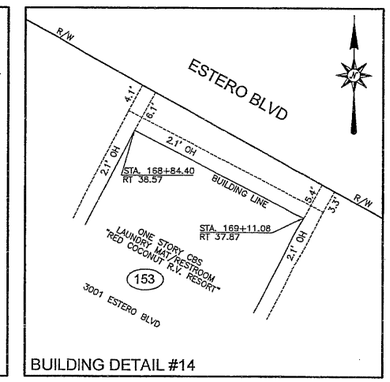

BUILDING DETAIL #14

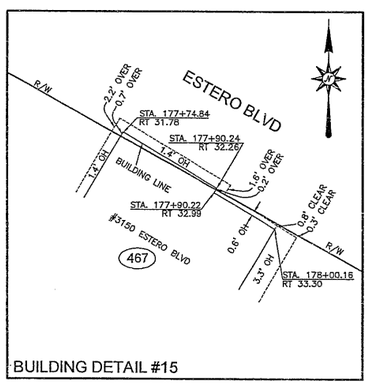

BUILDING DETAIL #15

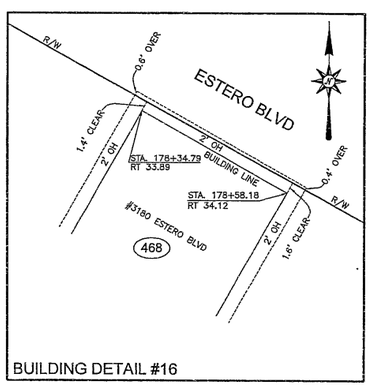

BUILDING DETAIL #16

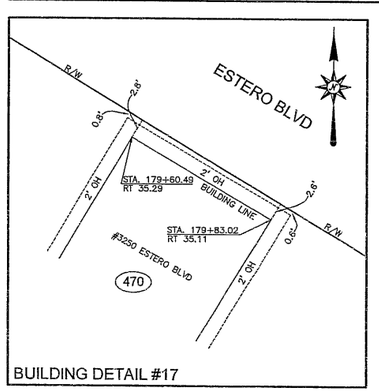

BUILDING DETAIL #17

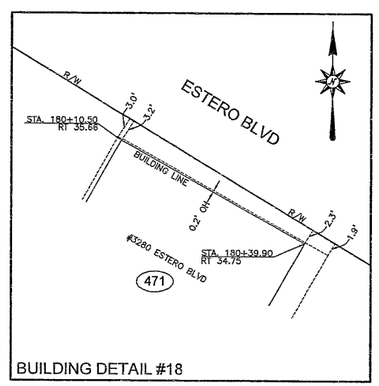

BUILDING DETAIL #18

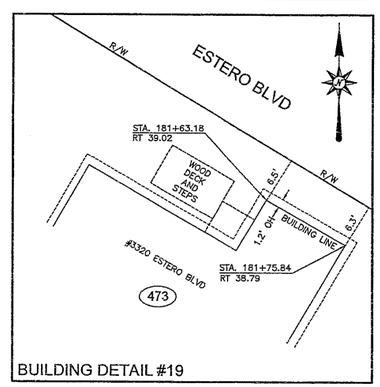

BUILDING DETAIL #19

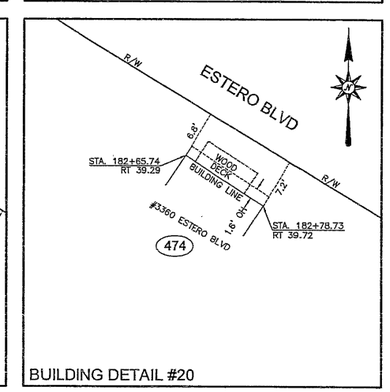

BUILDING DETAIL #20

REV. #	REVISION DESCRIPTION	DATE

LEE COUNTY
SOUTHWEST FLORIDA

ESTERO BOULEVARD
COUNTY ROAD 865

The Town Of Fort Myers Beach

PROJECT No.	39119
DATE	4-16-2010
DRAWN BY	C.ALPENS,PIERCE
CHECKED BY	S.WHITAKER
SCALE	1"=10'

Bean, Whitaker, Lutz & Kareh, Inc. (LB 4919)
CONSULTING ENGINEERS - SURVEYORS AND MAPPERS - PLANNERS
13041 MCGREGOR BOULEVARD, FORT MYERS, FLORIDA 33919-5910
(239) 481-1331

BUILDING DETAILS

SHEET 41

Z:\ALL SURVEYING AND ENGINEERING FILES\PROJECTS\39000-39999\39119 ESTERO BLVD\SURVEY\NOFIVAL FRW\39119_DWG_COVER.dwg\SHEET 41

(555) DENOTES PARCEL NUMBER

OH = OVERHANG
CPY = CANOPY
R/W = RIGHT OF WAY
STA. = STATION
LT = LEFT
RT = RIGHT
℄ = ONLINE

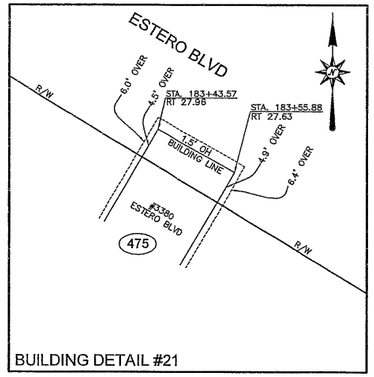

BUILDING DETAIL #21

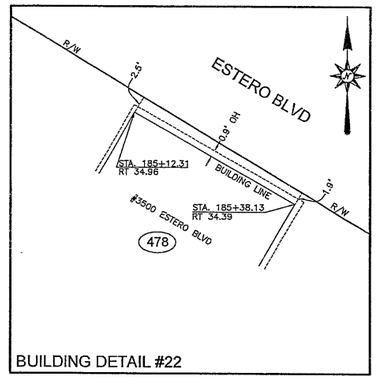

BUILDING DETAIL #22

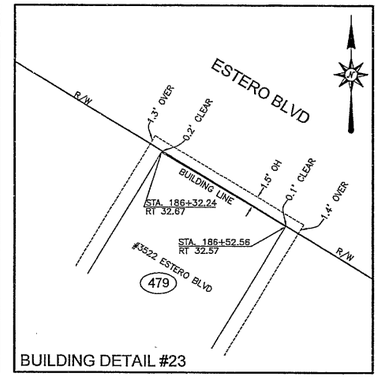

BUILDING DETAIL #23

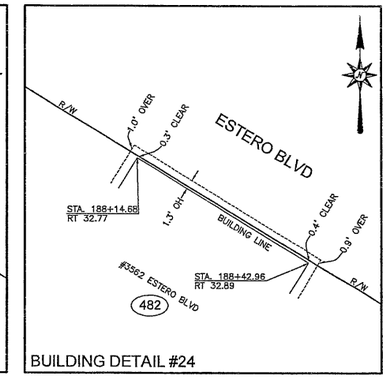

BUILDING DETAIL #24

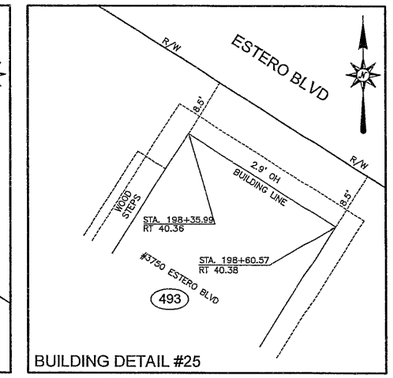

BUILDING DETAIL #25

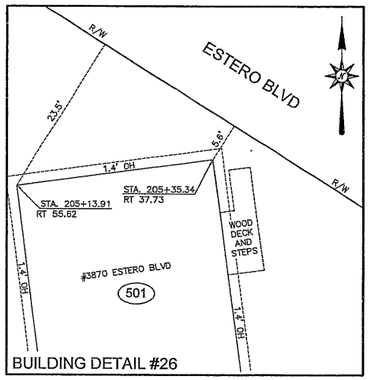

BUILDING DETAIL #26

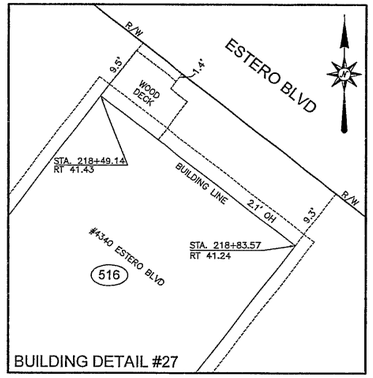

BUILDING DETAIL #27

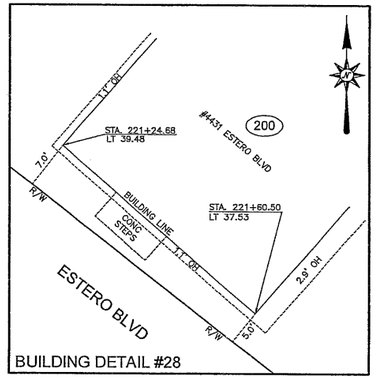

BUILDING DETAIL #28

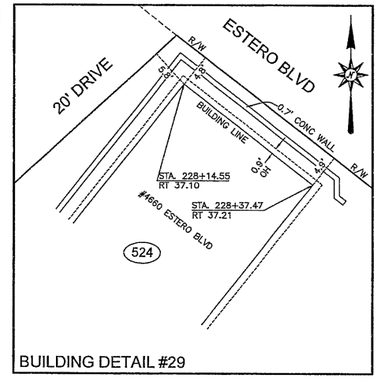

BUILDING DETAIL #29

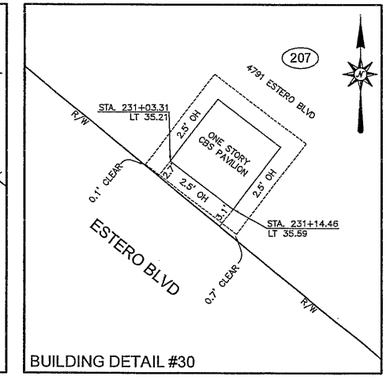

BUILDING DETAIL #30

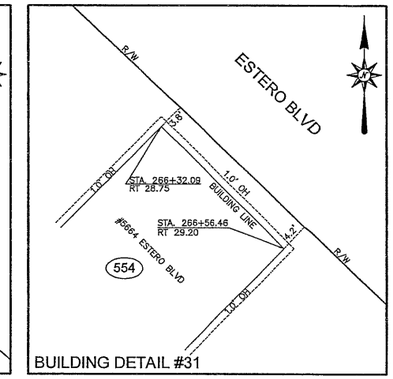

BUILDING DETAIL #31

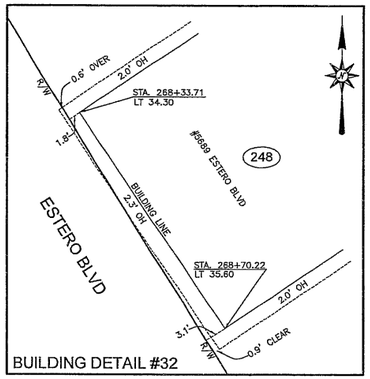

BUILDING DETAIL #32

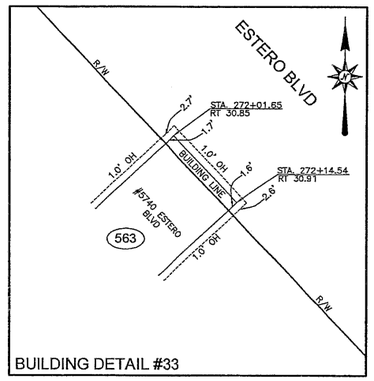

BUILDING DETAIL #33

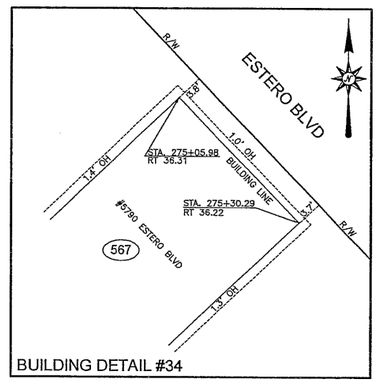

BUILDING DETAIL #34

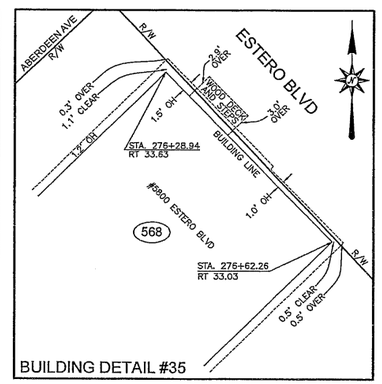

BUILDING DETAIL #35

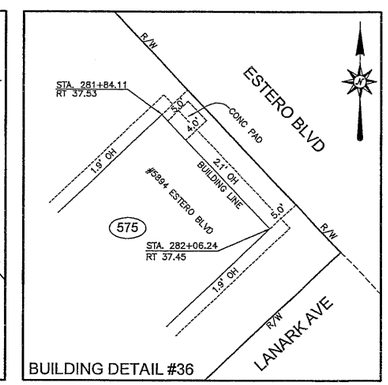

BUILDING DETAIL #36

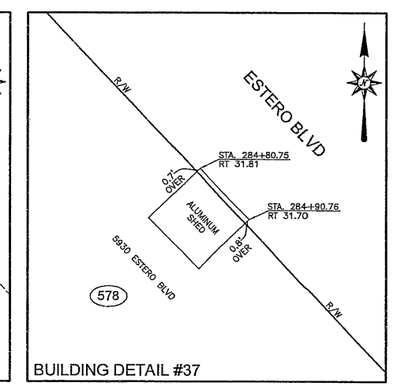

BUILDING DETAIL #37

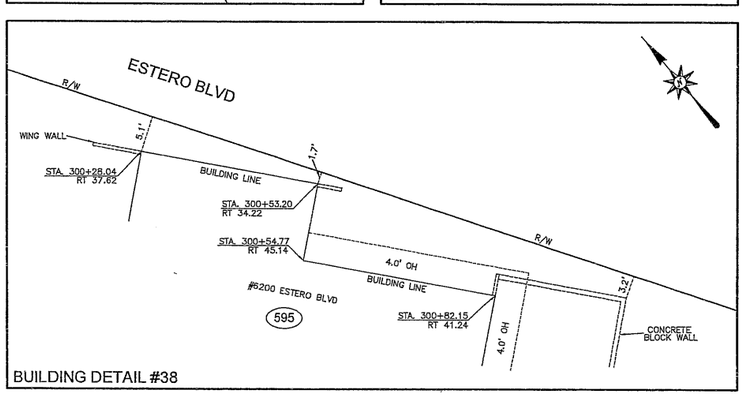

BUILDING DETAIL #38

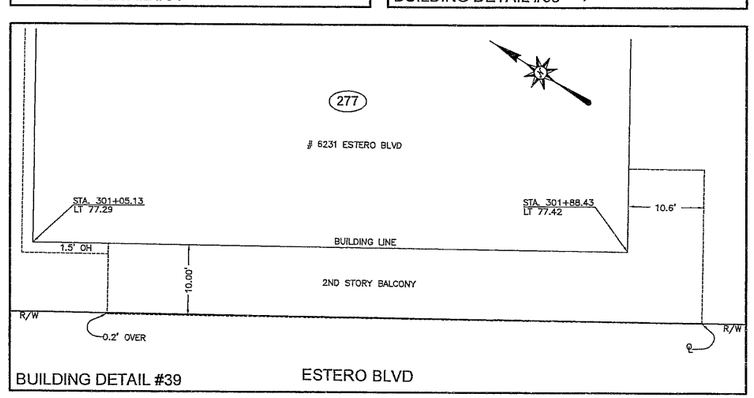

BUILDING DETAIL #39

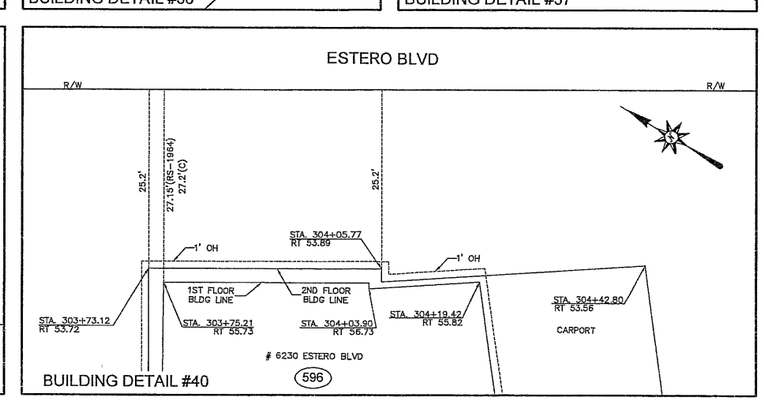

BUILDING DETAIL #40

REV.#	REVISION DESCRIPTION	DATE

LEE COUNTY SOUTHWEST FLORIDA

ESTERO BOULEVARD
COUNTY ROAD 865

The Town Of Fort Myers Beach

PROJECT No.	39119
DATE	4-16-2010
DRAWN BY	C.ALPENIS/S.PIERCE
CHECKED BY	S.WHITAKER
SCALE	1"=10'

Bean, Whitaker, Lutz & Kareh, Inc. (LB 4919)
CONSULTING ENGINEERS - SURVEYORS AND MAPPERS - PLANNERS
13041 MCGREGOR BOULEVARD, FORT MYERS, FLORIDA 33919-5910
(239) 481-1531

BUILDING DETAILS

SHEET 42

Z:\ALL SURVEYING AND ENGINEERING FILES\PROJECTS\3900-3999\3919\19 ESTERO BLVD\SURVEY\NO\FINAL RWA\39119_RW_COVER.dwg\SHEET 42